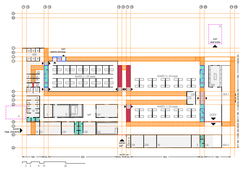

PHASE I - XS

60 beds

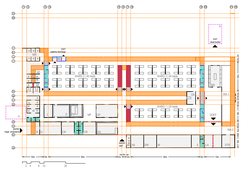

PHASE II - S100

100 beds

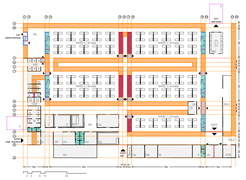

PHASE III - L180

180 beds

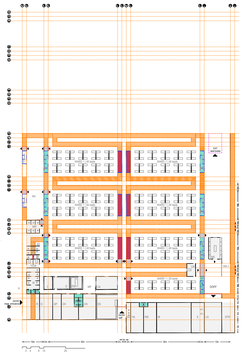

PHASE L260

260 beds

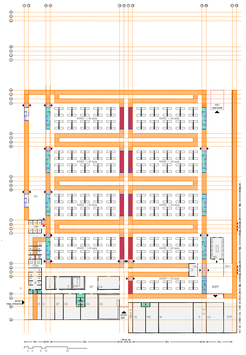

PHASE L260

340 beds

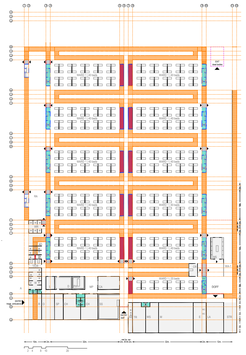

PHASE XL420

420 beds

PHASE XL500

500 beds

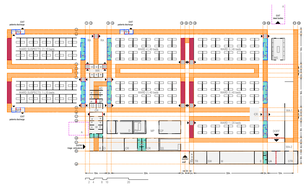

PHASE III - L220

220 beds

CONFIRMED + SUSPECTS

FOOTBALL PITCH DIMENSIONS
110m x 75m

STADIUM FIELD DIMENSION
180 m x 100 m

A0. Layout (60 to 500 beds)

TCT_COVID-19_60to500b
TEMPORARY HEALTH FACILITIES for
COVID-19 ON COMMUNITY SETTING

Version_03_20200326

Feedback, suggestions, comments, questions:
emteams@who.int, durandj@who.int ; veronica.sanchez@uk-med.org

World Health Organization · EMT · UK-MED

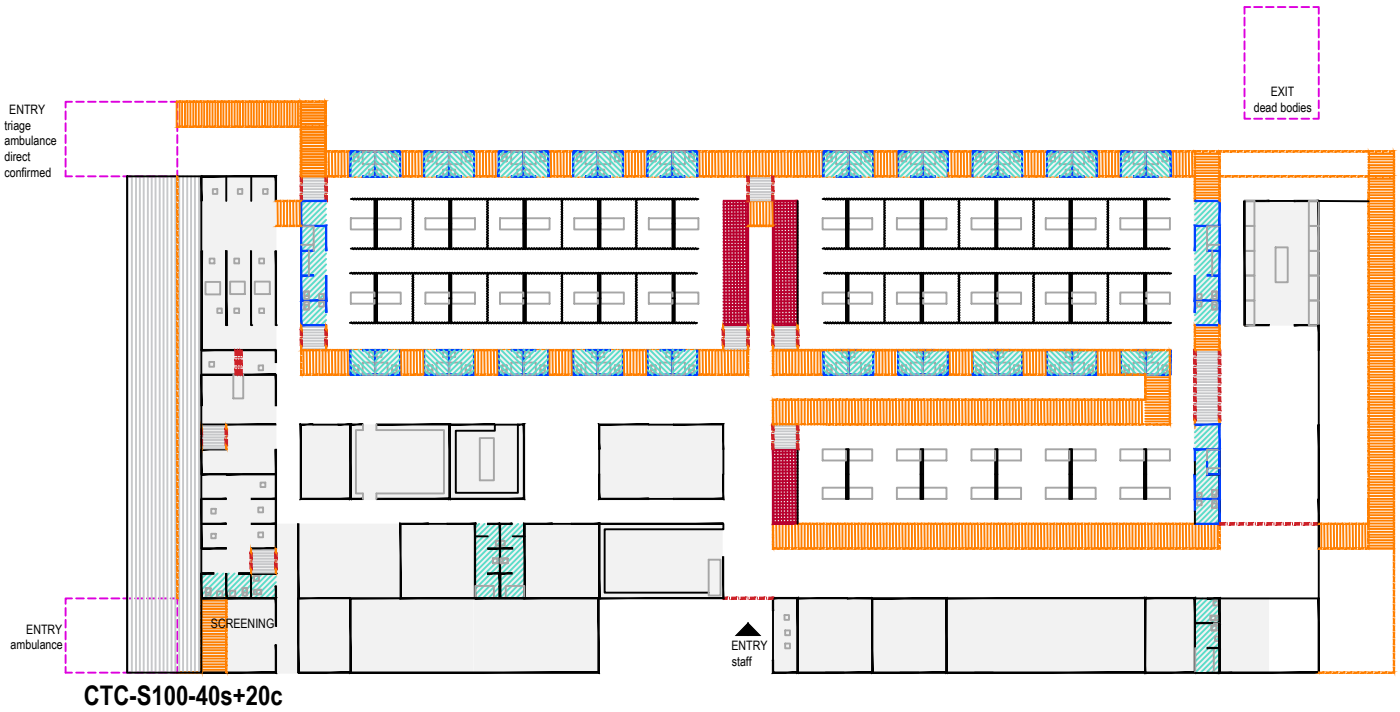

CTC-S100-40s+20c

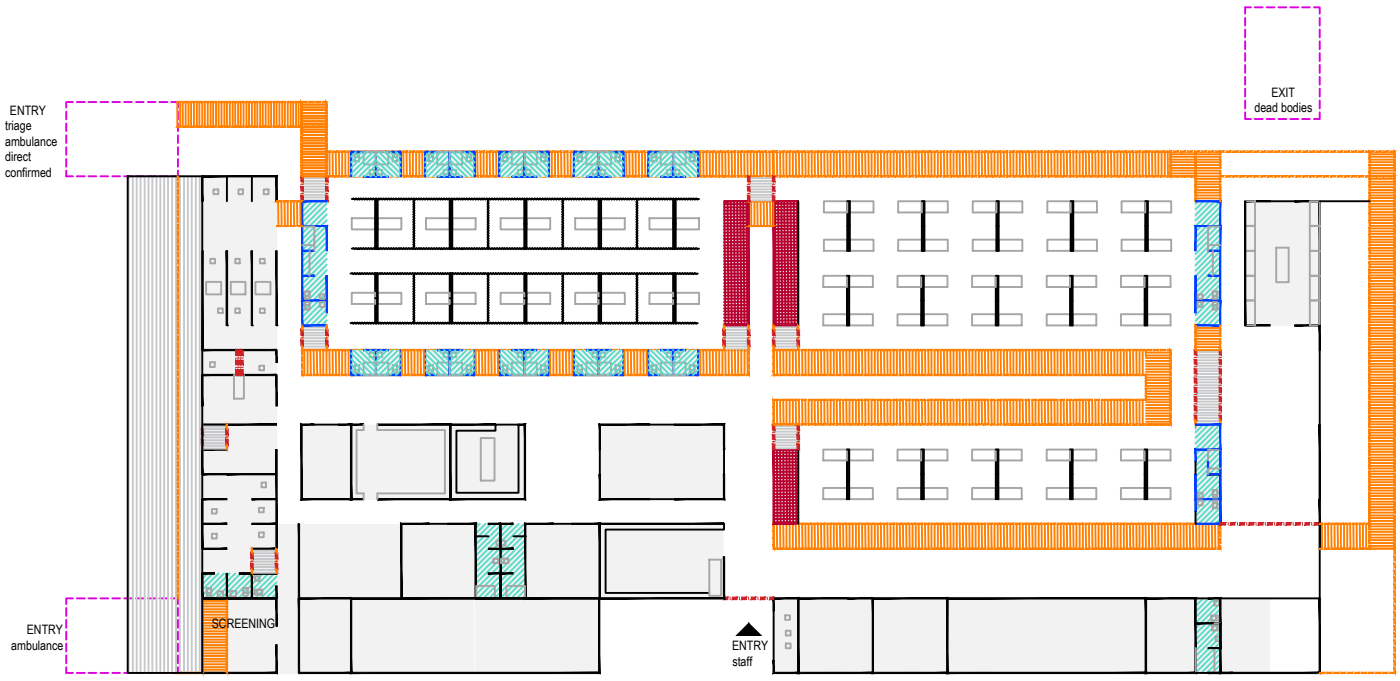

CTC-S100-20s+60c

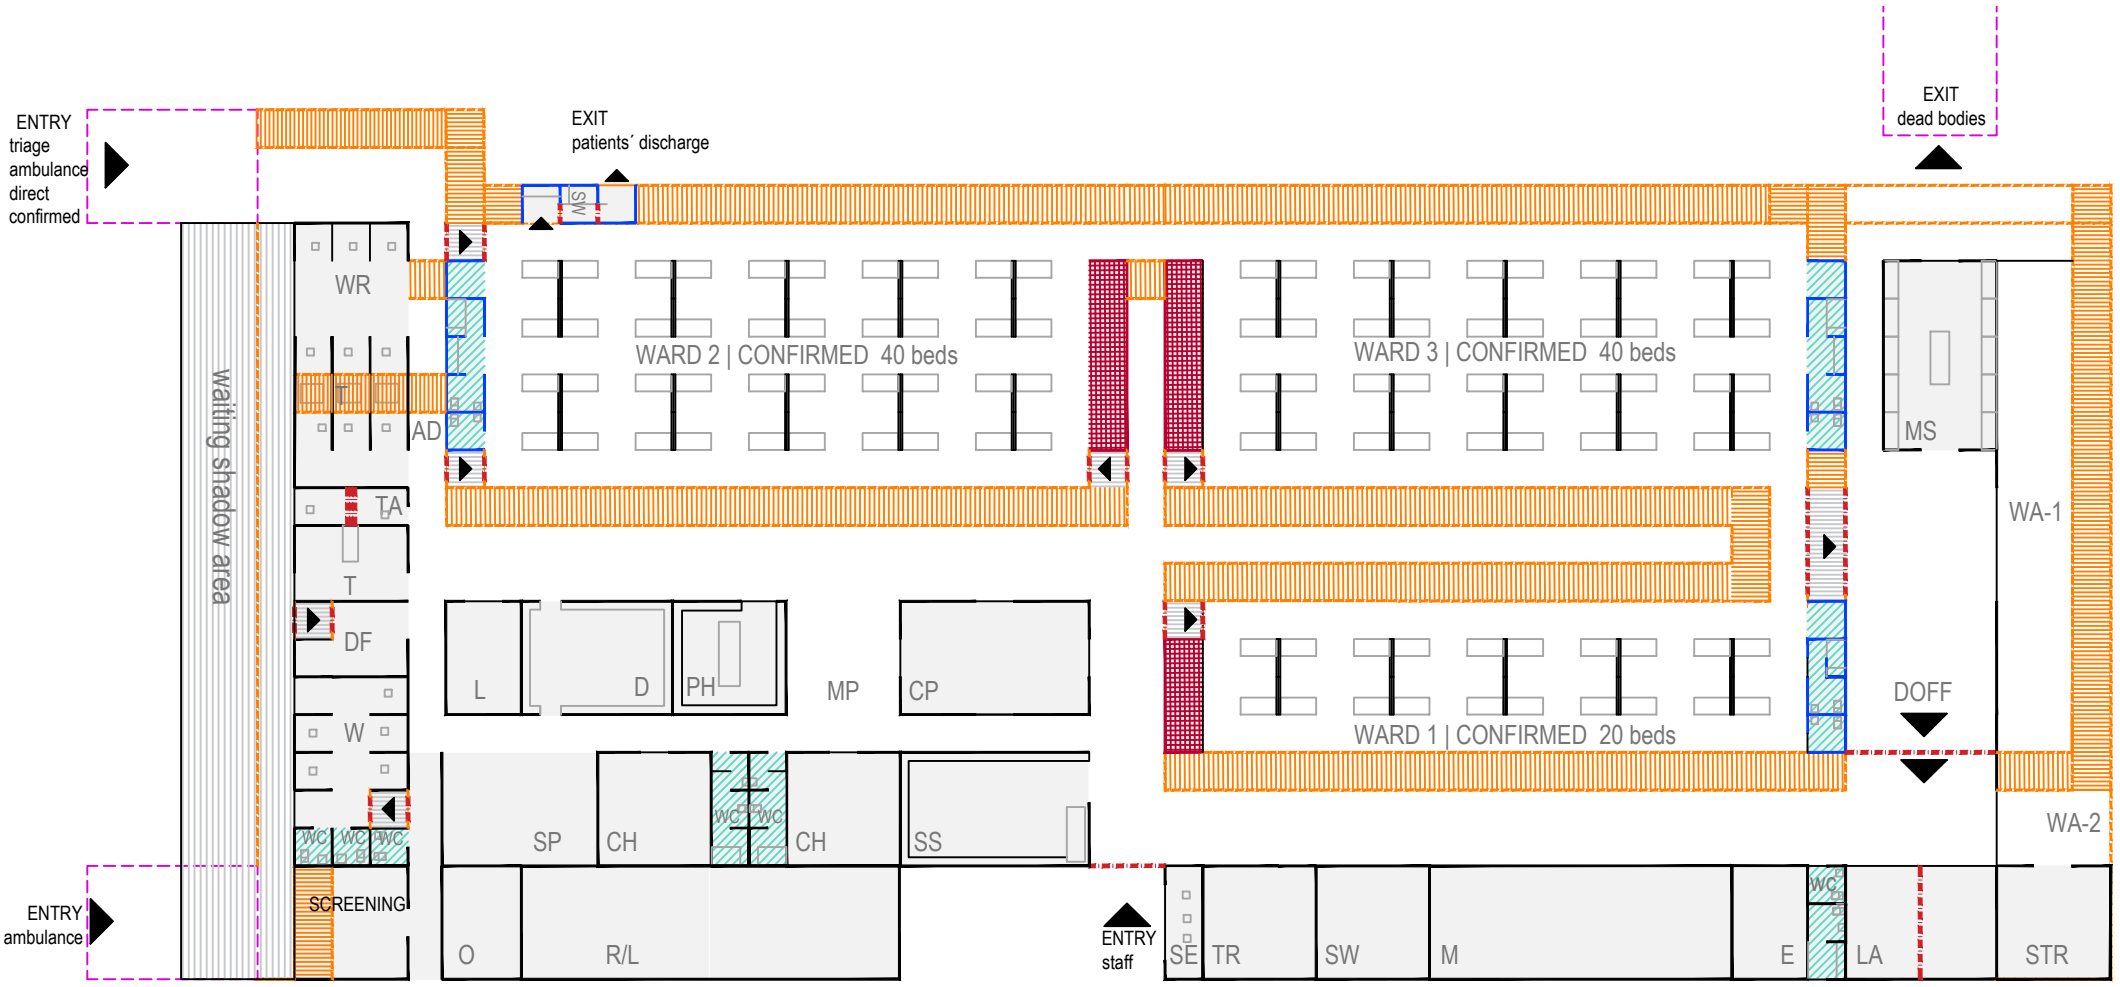

CTC-S100-100c

A AMBULANCES
AD ADMISSION
CP COORDINATION POINT
CH CHANGING ROOM
CR CRASH ROOM
D DONNING
DF DOFFING
E ELECTRICITY
EW EQUIPMENT WAREHOUSE
L LABORATORY
LA LAUNDRY
MO MORGUE
MP MEETING POINT
O OFFICE
PH PHARMACY
R RECEPTION
RA REST AREA PATIENTS
RL REST/LEISURE STAFF
T TRIAGE
TA TESTING AREA
TR TECHNICAL ROOM
S STORAGE
SE SECURITY POINT
SS STORAGE SCRUBS
STR STERILIZATION ROOM
SP STORE PPE
W WAITING ROOM
WR WAITING RESULTS
WA WASTE AREA
WC WC
WS WATER SUPPLY

SECURITY DISTANCE (2m)
ENTRY POINT
STORE
WaSH

Feedback, suggestions, comments, questions:
emteams@who.int; durandj@who.int ; veronica.sanchez@uk-med.org

World Health Organization · EMT · UK-MED

CTC-S100

CTC_S100 (SMALL SIZE)
COVID-19 TEMPORARY CENTRE
IN COMMUNITY FACILITIES
Version_05_20200412
e. 1/400 - 1/600

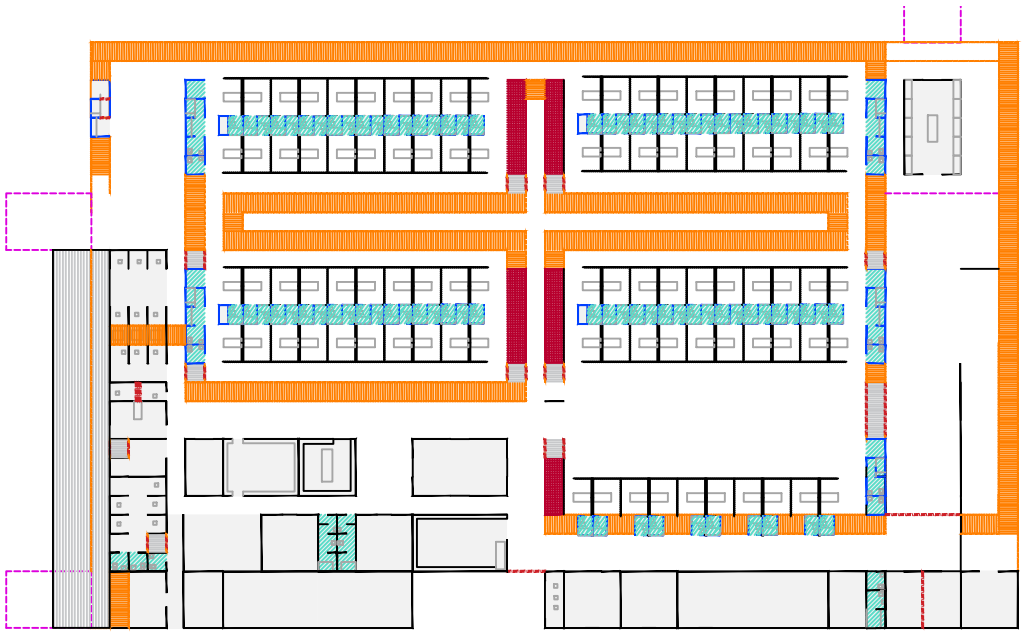

CTC-M180-90s

CTC-M180-40s+100c

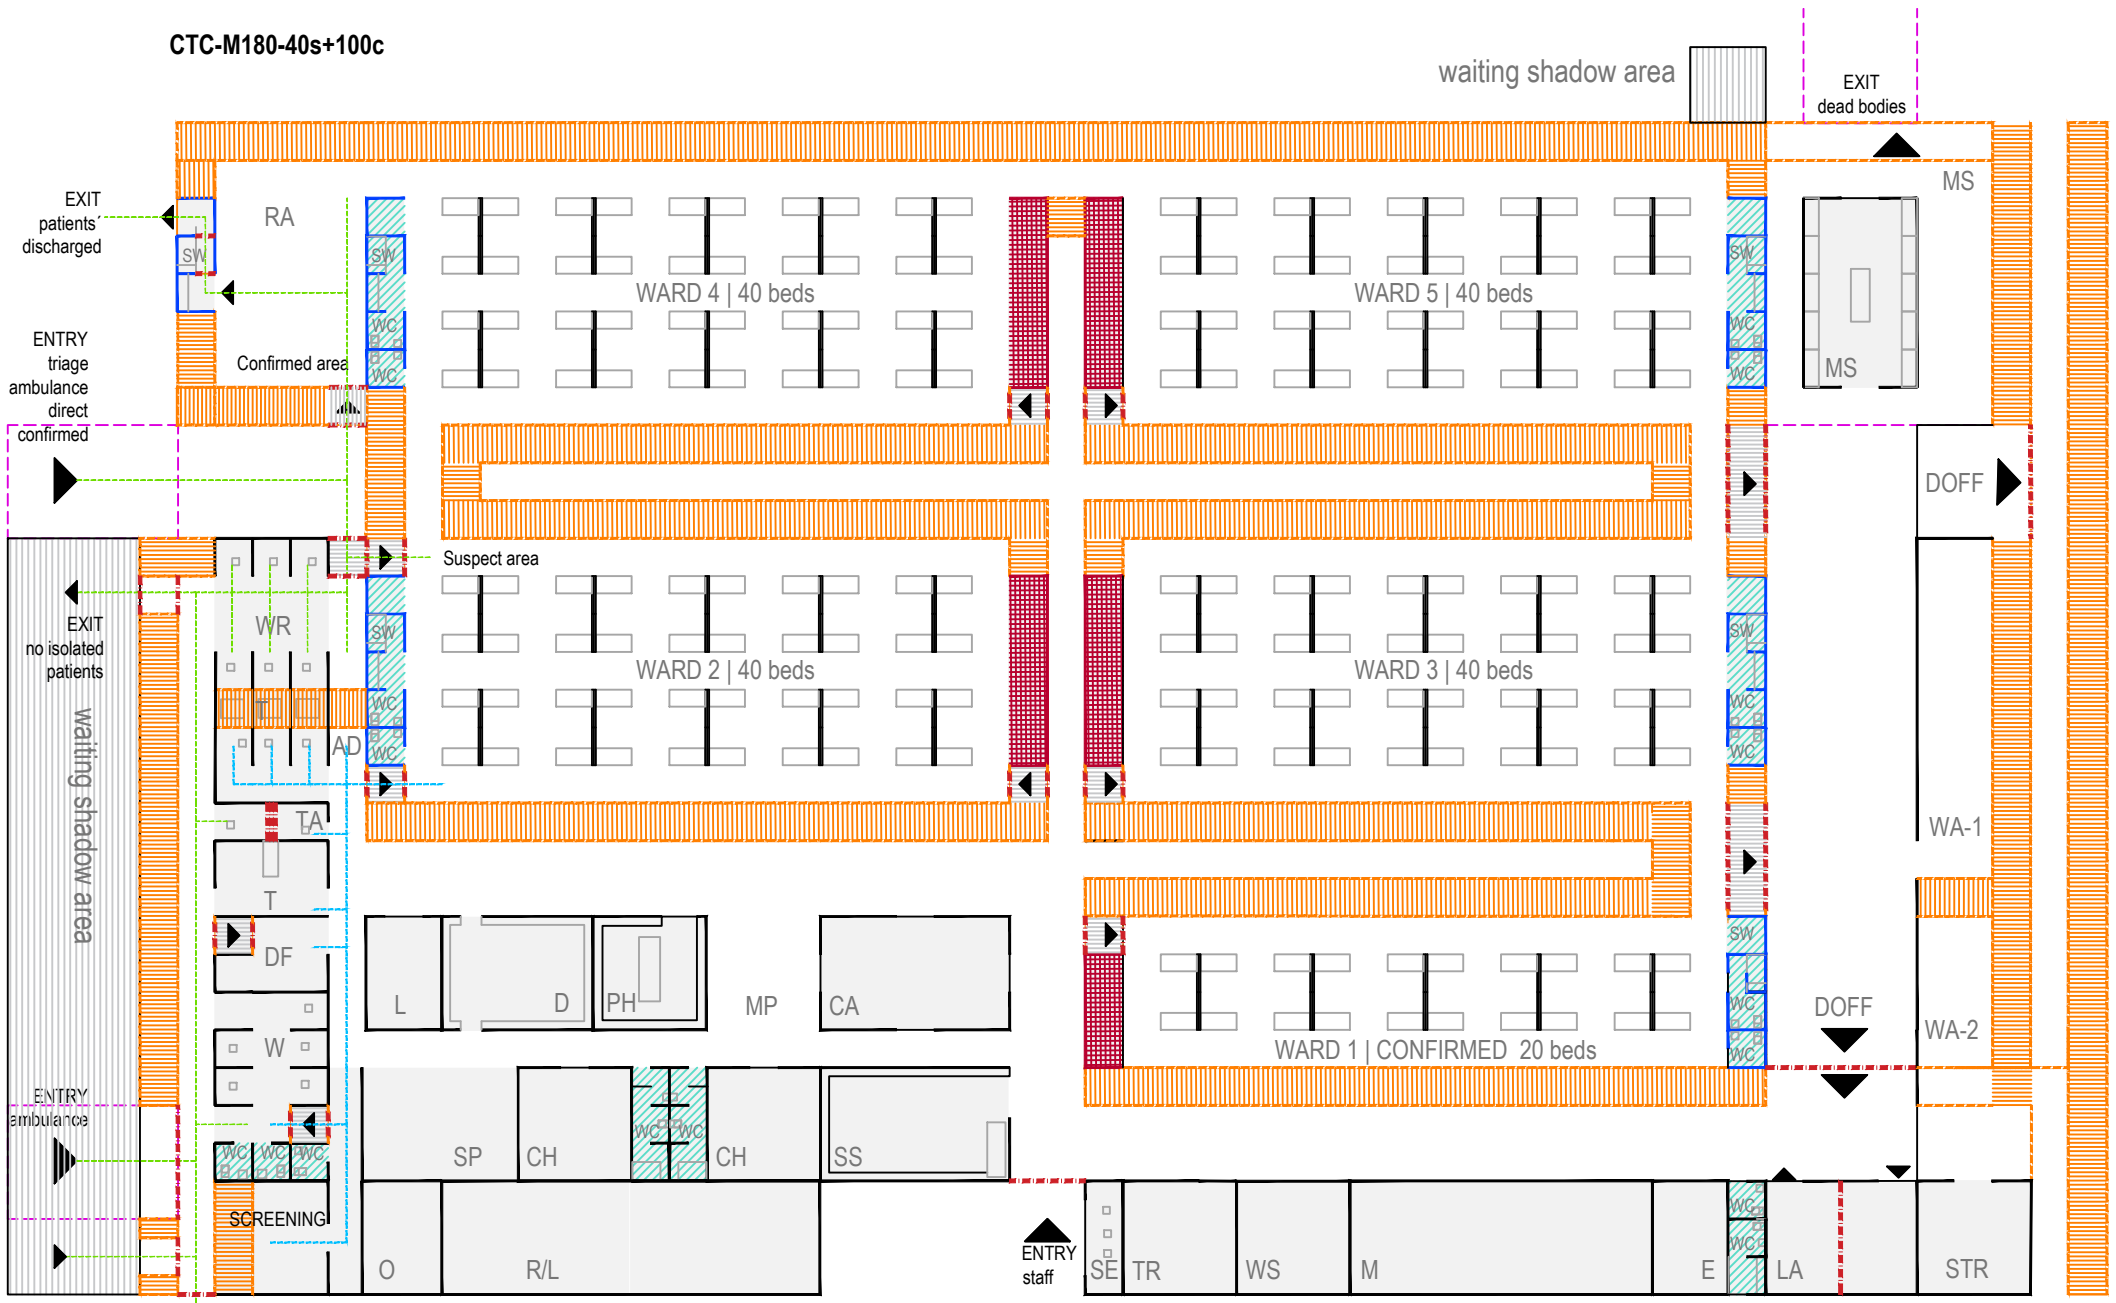

CTC-M180-180c

A AMBULANCES
AD ADMISSION
CP COORDINATION POINT
CH CHANGING ROOM
CR CRASH ROOM
D DONNING
DF DOFFING
E ELECTRICITY
EW EQUIPMENT WAREHOUSE
L LABORATORY
LA LAUNDRY
MO MORGUE
MP MEETING POINT
O OFFICE
PH PHARMACY
R RECEPTION
RA REST AREA PATIENTS
RL REST/LEISURE STAFF
T TRIAGE
TA TESTING AREA
TR TECHNICAL ROOM
S STORAGE
SE SECURITY POINT
SS STORAGE SCRUBS
STR STERILIZATION ROOM
SP STORE PPE
W WAITING ROOM
WR WAITING RESULTS
WA WASTE AREA
WC WC
WS WATER SUPPLY

SECURITY DISTANCE (2m)
ENTRY POINT
STORE
WaSH

2 4 8 10 20

Feedback, suggestions, comments, questions:
emteams@who.int; durandj@who.int ; veronica.sanchez@uk-med.org

World Health Organization · EMT · UK-MED

CTC-M180

CTC_M180 (SMALL SIZE)
COVID-19 TEMPORARY CENTRE
IN COMMUNITY FACILITIES
Version_05_20200412
e. 1/400 - 1/600

CTC-L260-40s+180c

A AMBULANCES	**R** RECEPTION
AD ADMISSION	**RA** REST AREA PATIENTS
CP COORDINATION POINT	**RL** REST/LEISURE STAFF
CH CHANGING ROOM	**T** TRIAGE
CR CRASH ROOM	**TA** TESTING AREA
D DONNING	**TR** TECHNICAL ROOM
DF DOFFING	**S** STORAGE
E ELECTRICITY	**SE** SECURITY POINT
EW EQUIPMENT WAREHOUSE	**SS** STORAGE SCRUBS
L LABORATORY	**STR** STERILIZATION ROOM
LA LAUNDRY	**SP** STORE PPE
MO MORGUE	**W** WAITING ROOM
MP MEETING POINT	**WR** WAITING RESULTS
O OFFICE	**WA** WASTE AREA
PH PHARMACY	**WC** WC
	WS WATER SUPPLY

SECURITY DISTANCE (2m)
ENTRY POINT
STORE
WaSH

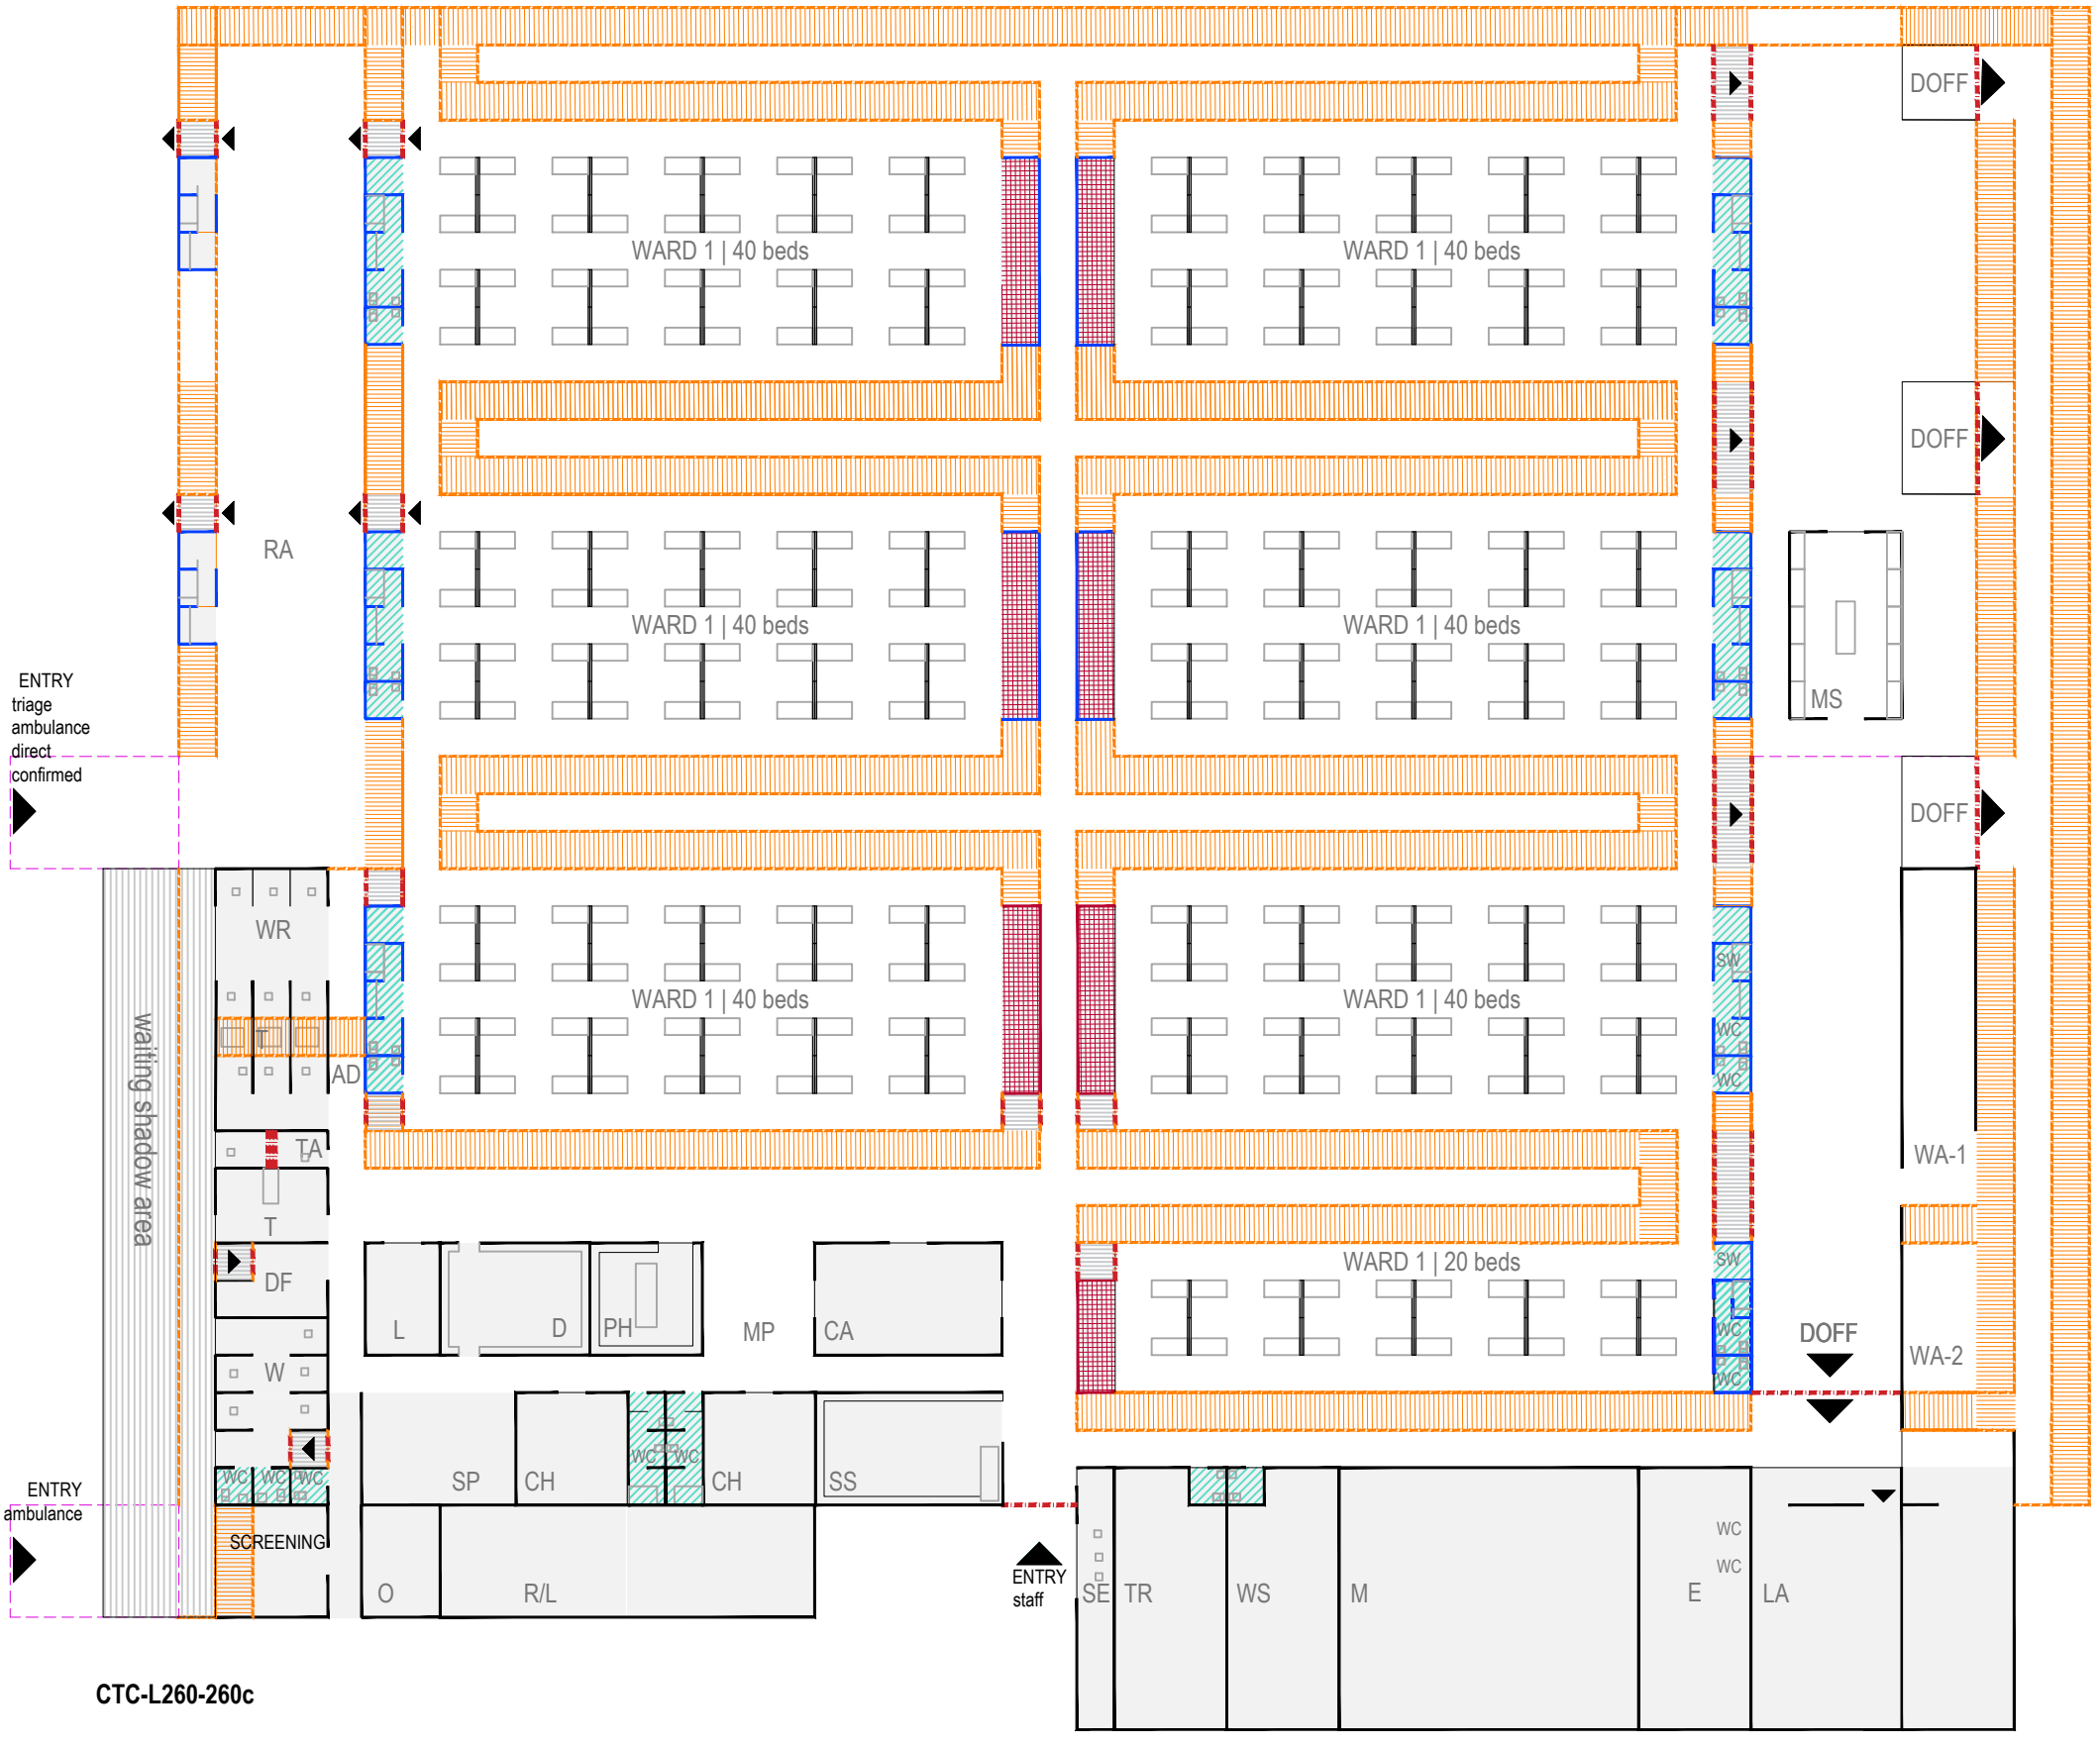

CTC-L260-260c

CTC-L260

Feedback, suggestions, comments, questions:
emteams@who.int; durandj@who.int ; veronica.sanchez@uk-med.org

World Health Organization · EMT · UK-MED

CTC_L260 (SMALL SIZE)
COVID-19 TEMPORARY CENTRE
IN COMMUNITY FACILITIES
Version_05_20200412
e. 1/400 - 1/600

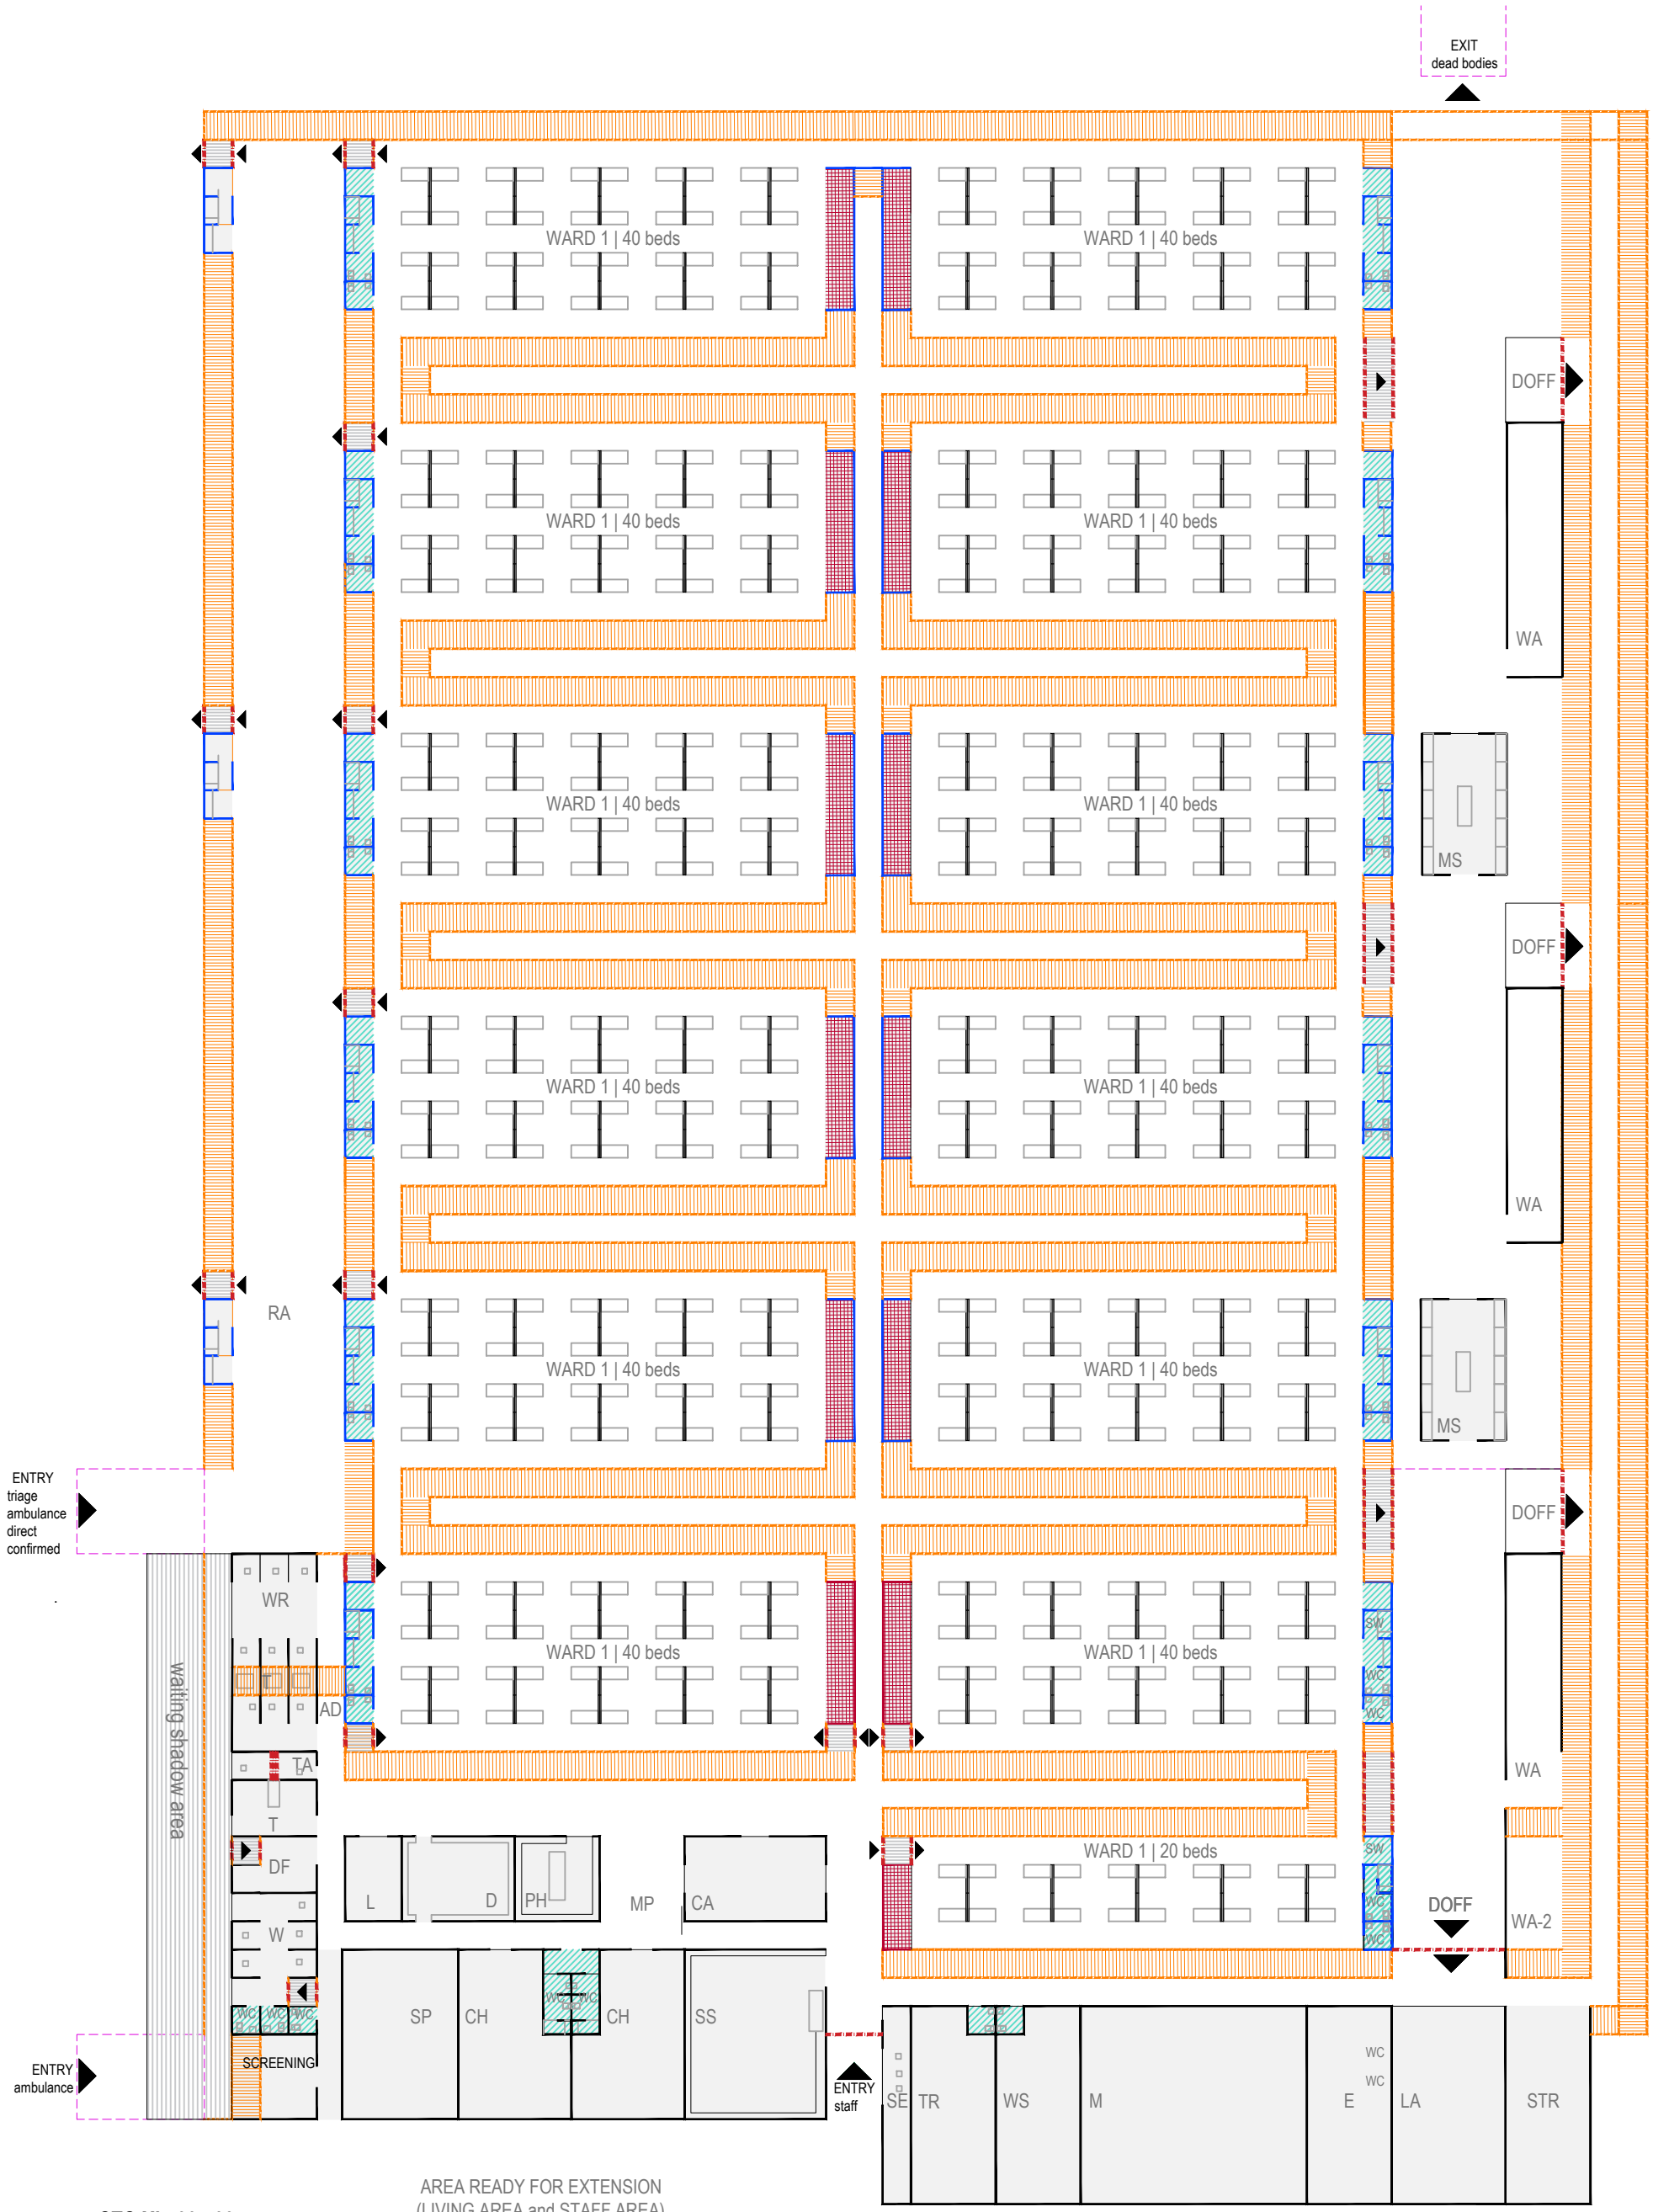

CTC-XL500-500c

AREA READY FOR EXTENSION
(LIVING AREA and STAFF AREA)

For the key to the abbreviations used in these plans, see Fig. A1.2.

2 4 8 10 20

Feedback, suggestions, comments, questions:
emteams@who.int; durandj@who.int ; veronica.sanchez@uk-med.org

World Health Organization · EMT · UK-MED

SECURITY DISTANCE (2m)
ENTRY POINT
STORE
WaSH

CTC-XL500

CTC_XL500 (EXTRA LARGE SIZE)
COVID-19 TEMPORARY CENTRE
IN COMMUNITY FACILITIES
Version_05_20200412
e. 1/450

Flows (staff, patients, visitors)

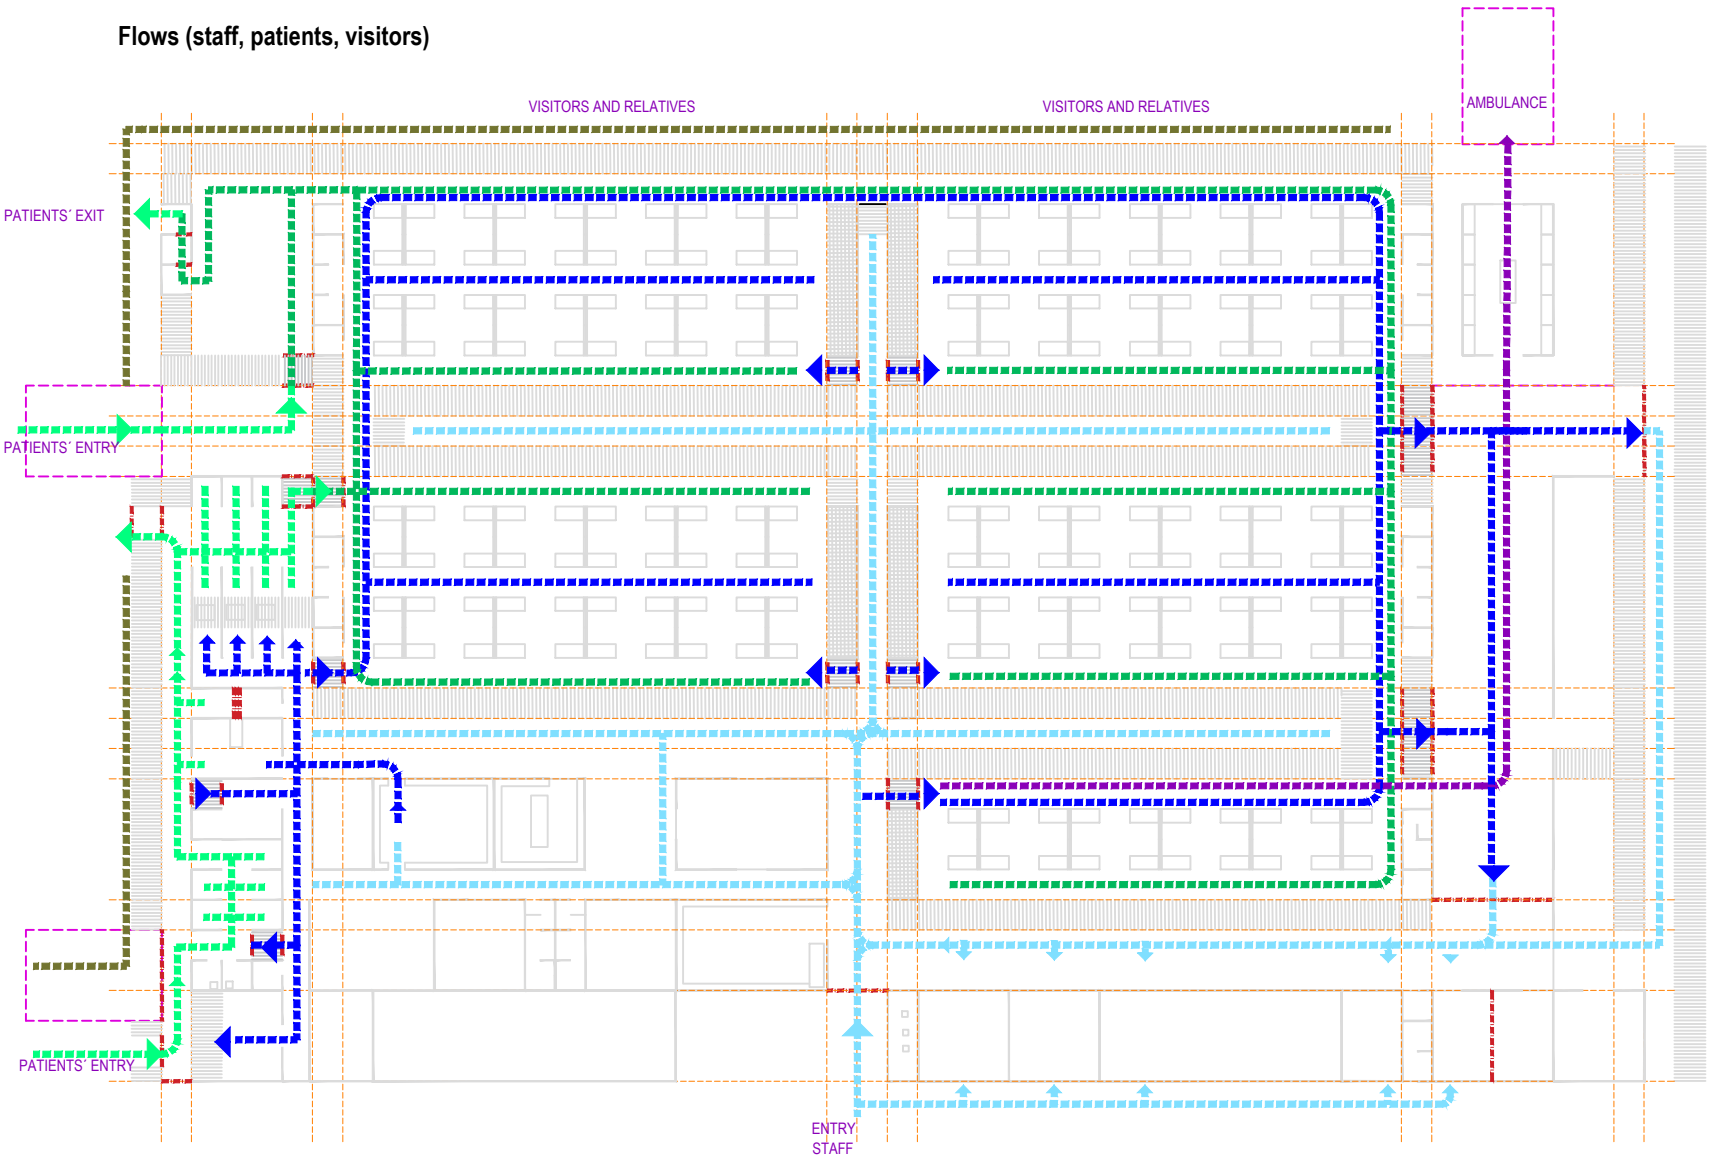

Flows (waste)

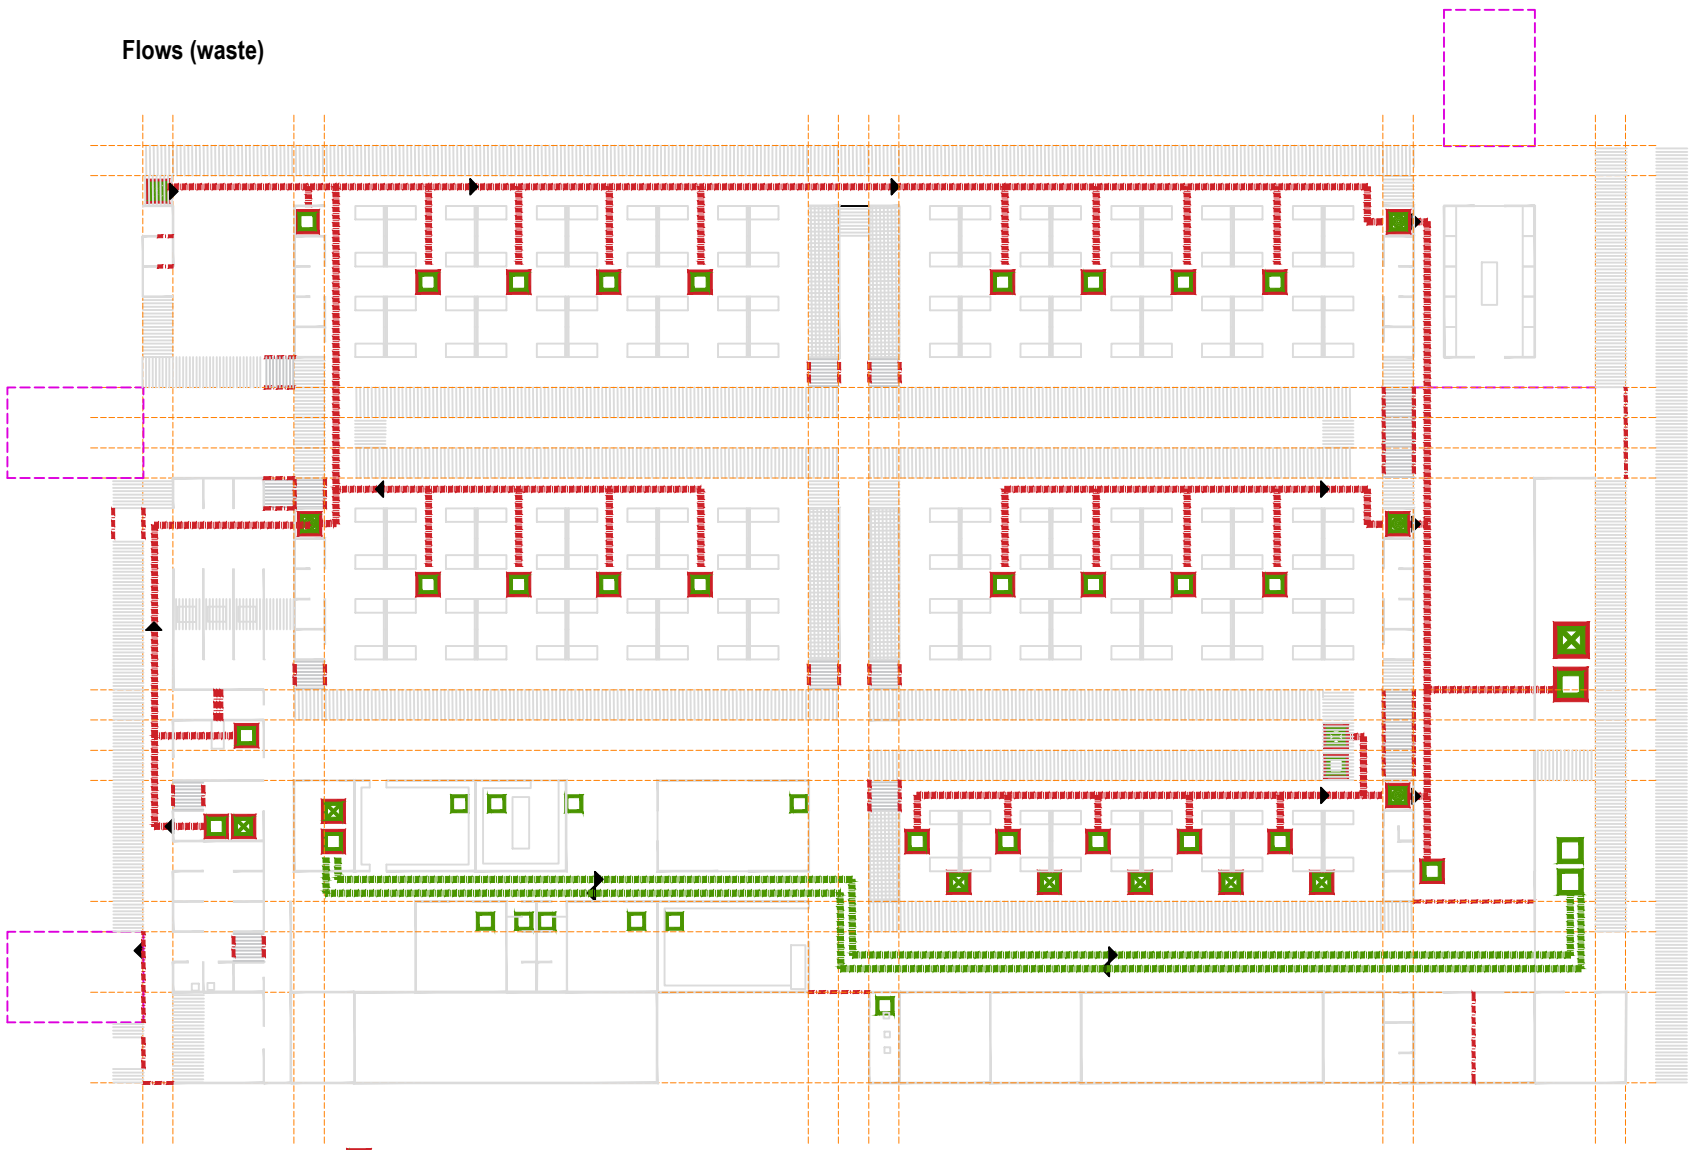

Feedback, suggestions, comments, questions:
emteams@who.int; durandj@who.int ; veronica.sanchez@uk-med.org

World Health Organization

EMT

UK-MED

F2-FLOWS

CTC_L180
COVID-19 TEMPORARY CENTRE
IN COMMUNITY FACILITIES
Version_05_20200412
e. 1/500

Water and sanitation

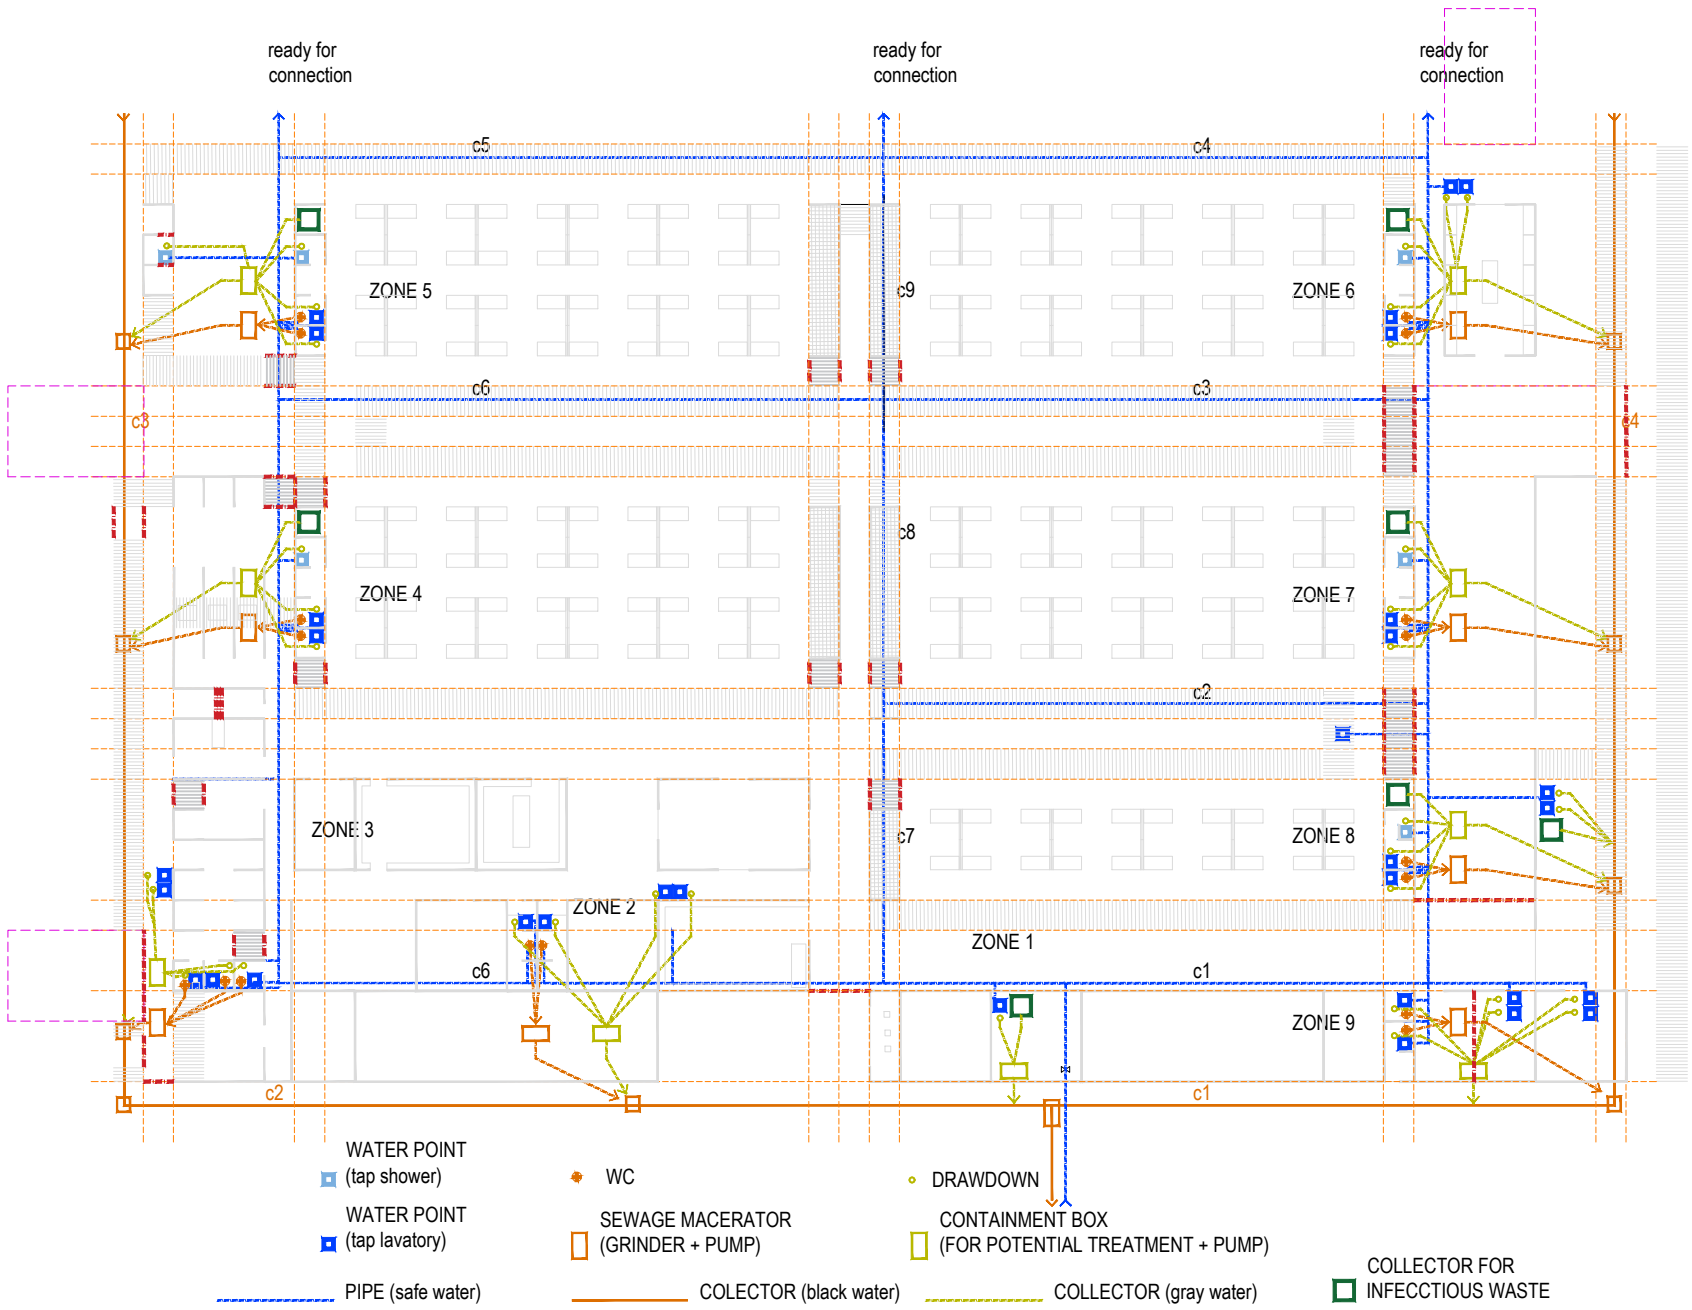

Electricity, communications, fire

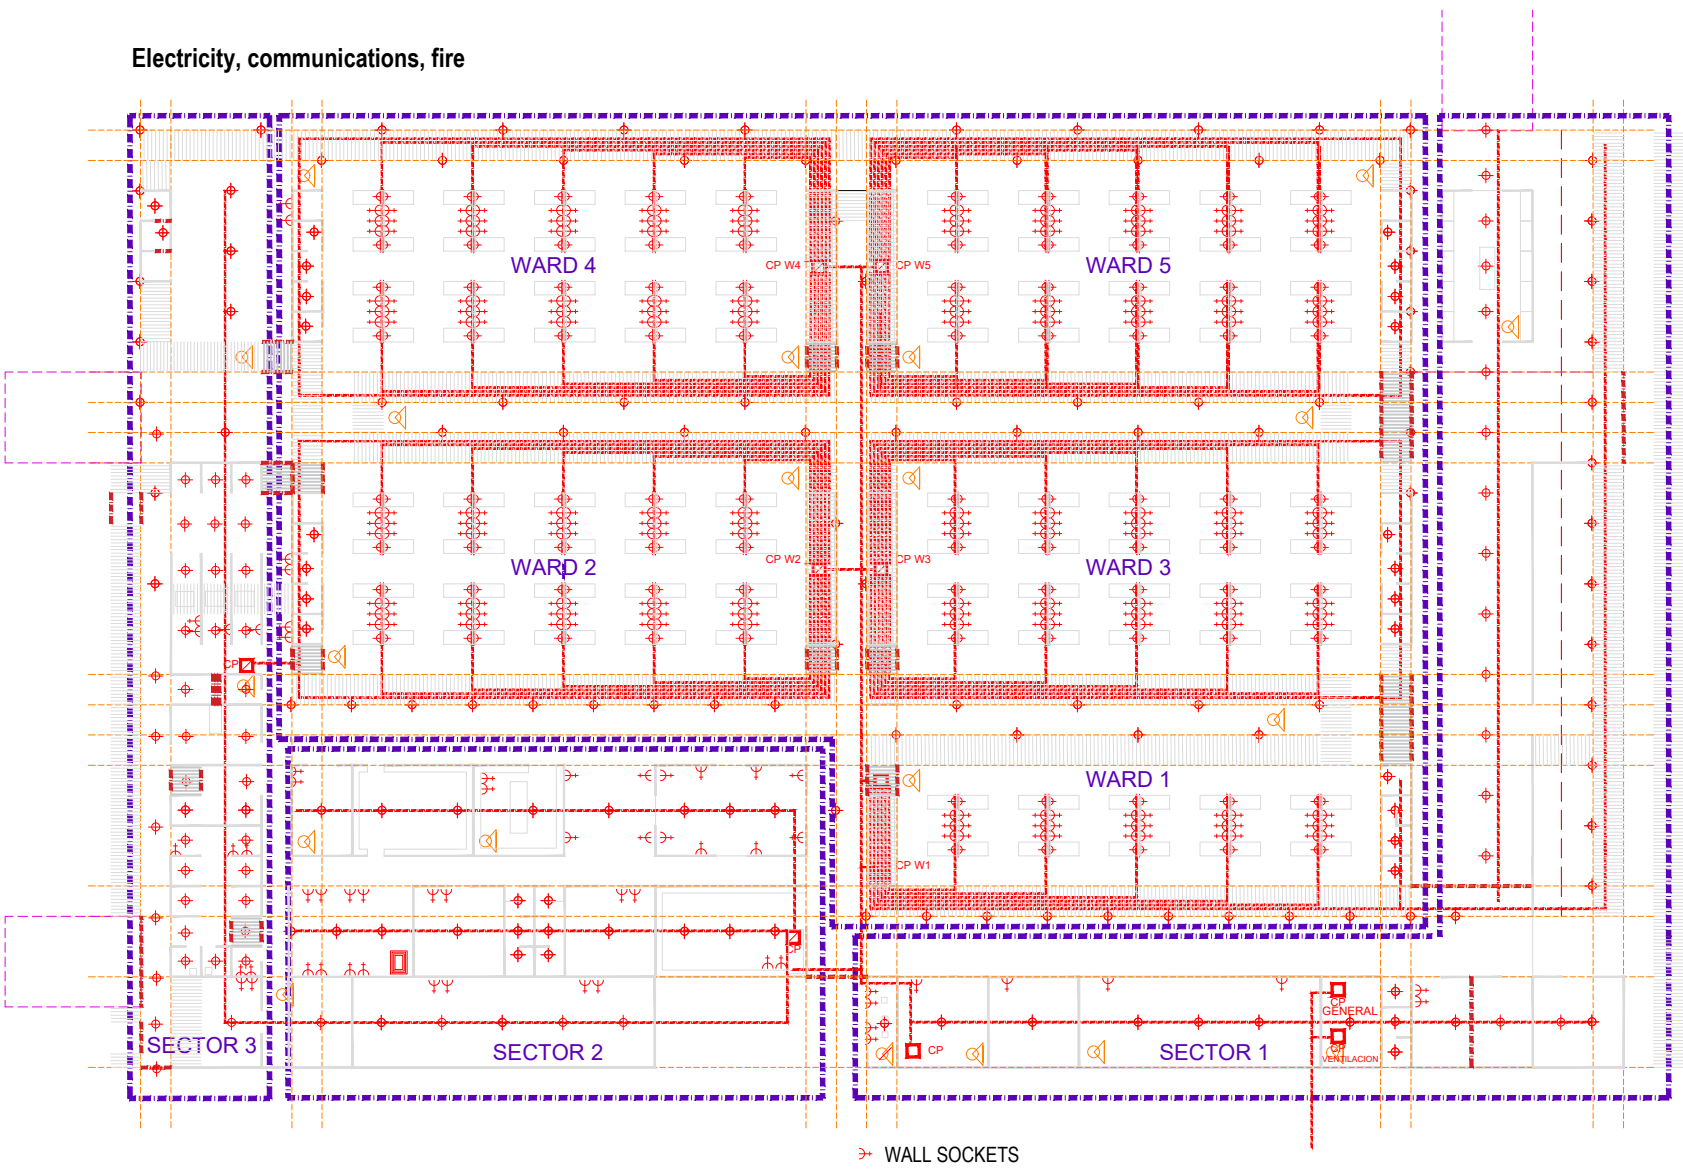

Feedback, suggestions, comments, questions:
emteams@who.int; durandj@who.int ; veronica.sanchez@uk-med.org

World Health Organization · EMT · UK-MED

F1-FACILITIES

CTC_L180
COVID-19 TEMPORARY CENTRE
IN COMMUNITY FACILITIES
Version_05_20200412
e. 1/500

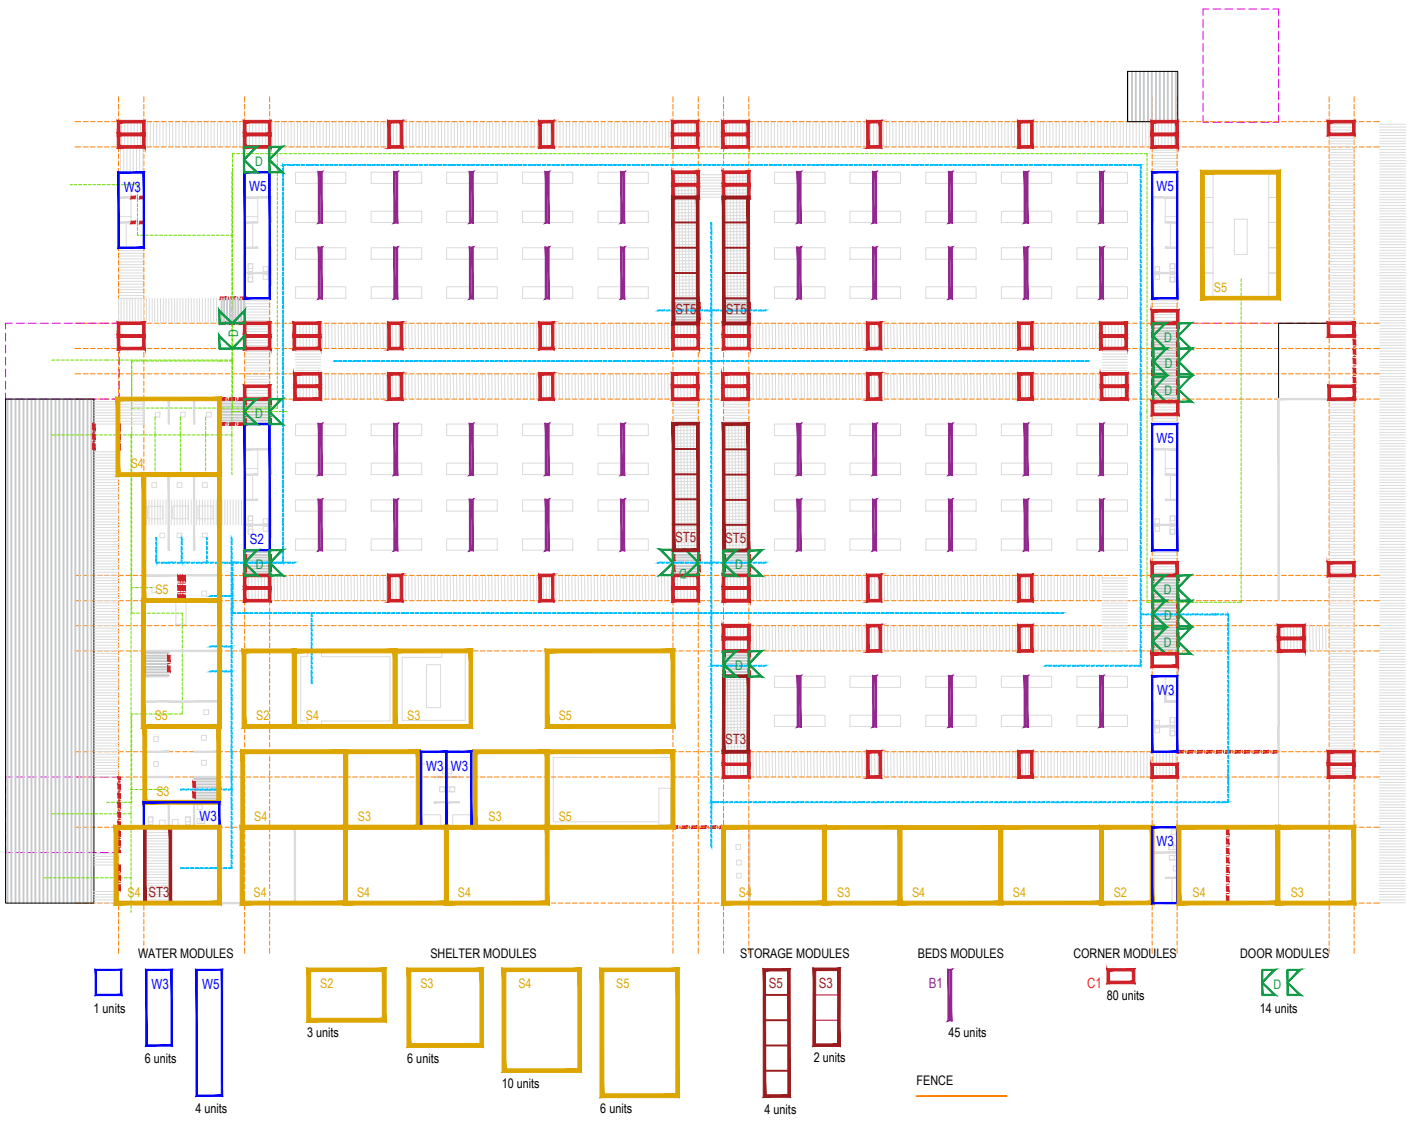

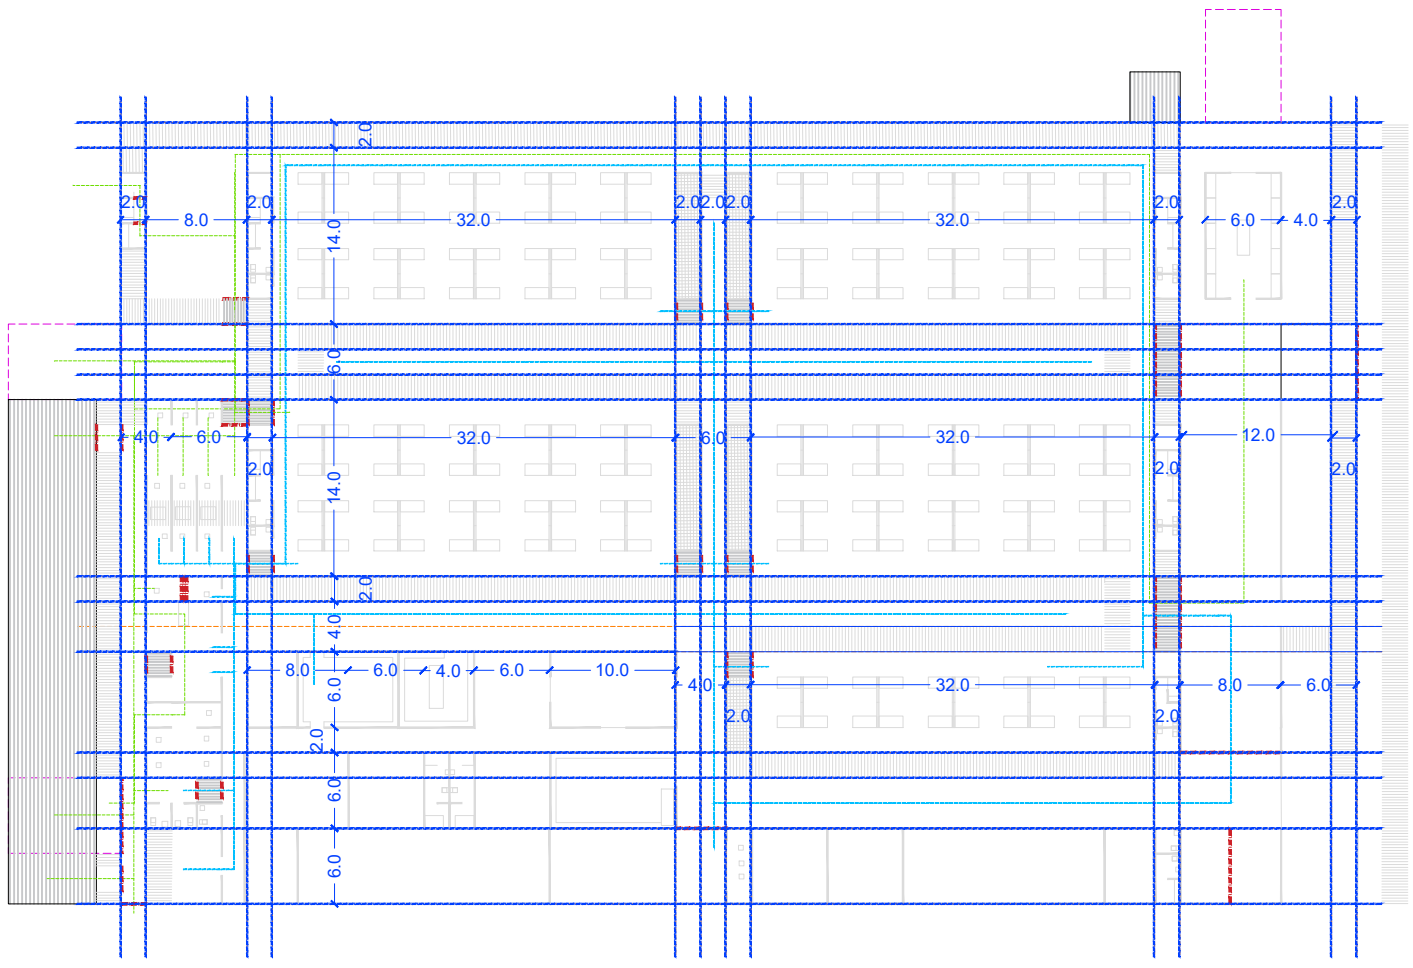

CORNER MODULES
fences support, lighting support, storage....

C1

WOODEN VERSION
- Wooden profiles 80x80mm
- Steel cable diagonals with turnbuckles

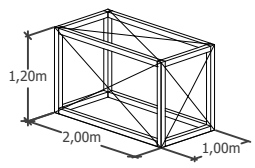

BASIC MODULE

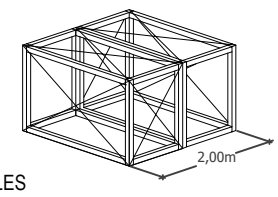

2xBASIC MODULES
shaping the structural module

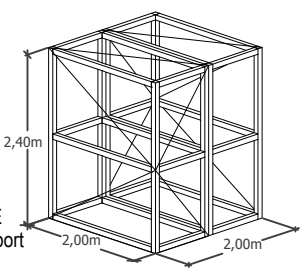

HIGH MODULE
for lighting support

C1

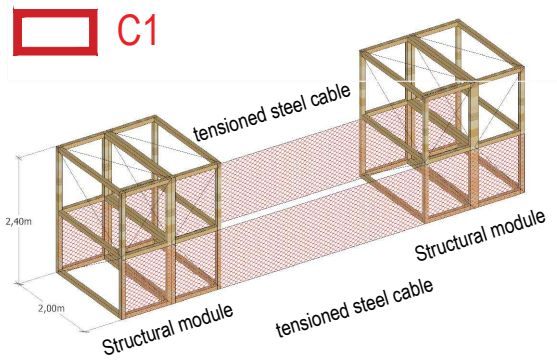

C1

STEEL VERSION
- Steel profiles 40x40mm
- Frames made of welded profiles, screwed together

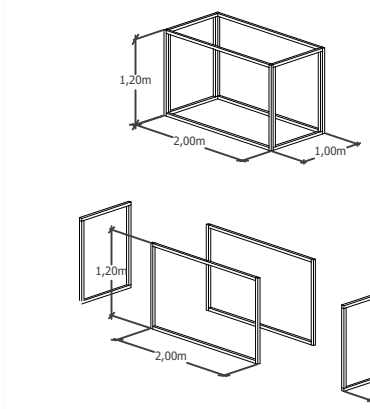

BEDS PANELS: support for facilities

- OSB Panel of standard dimensions (1.22x2.44), 20 mm thick
- Metal angles 30 x 30 cm, 40 cm from the end of the panel.

DOUBLE HEADBOARD with high profiles with hoops on the top to receive electrical cables

B1

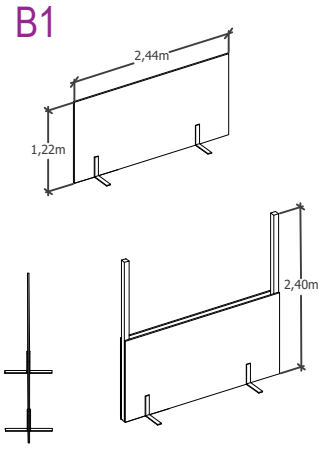

DOORS

Frame 0.90x1.00, 20 mm thick

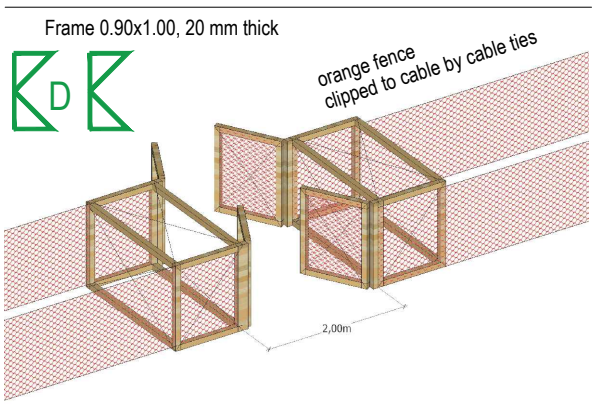

C1-STRUCUTURE

CTC_L180
COVID-19 TEMPORARY CENTRE
IN COMMUNITY FACILITIES
Version_05_20200412
e. 1/400

Feedback, suggestions, comments, questions:
emteams@who.int; durandj@who.int ; veronica.sanchez@uk-med.org

World Health Organization · EMT · UK-MED

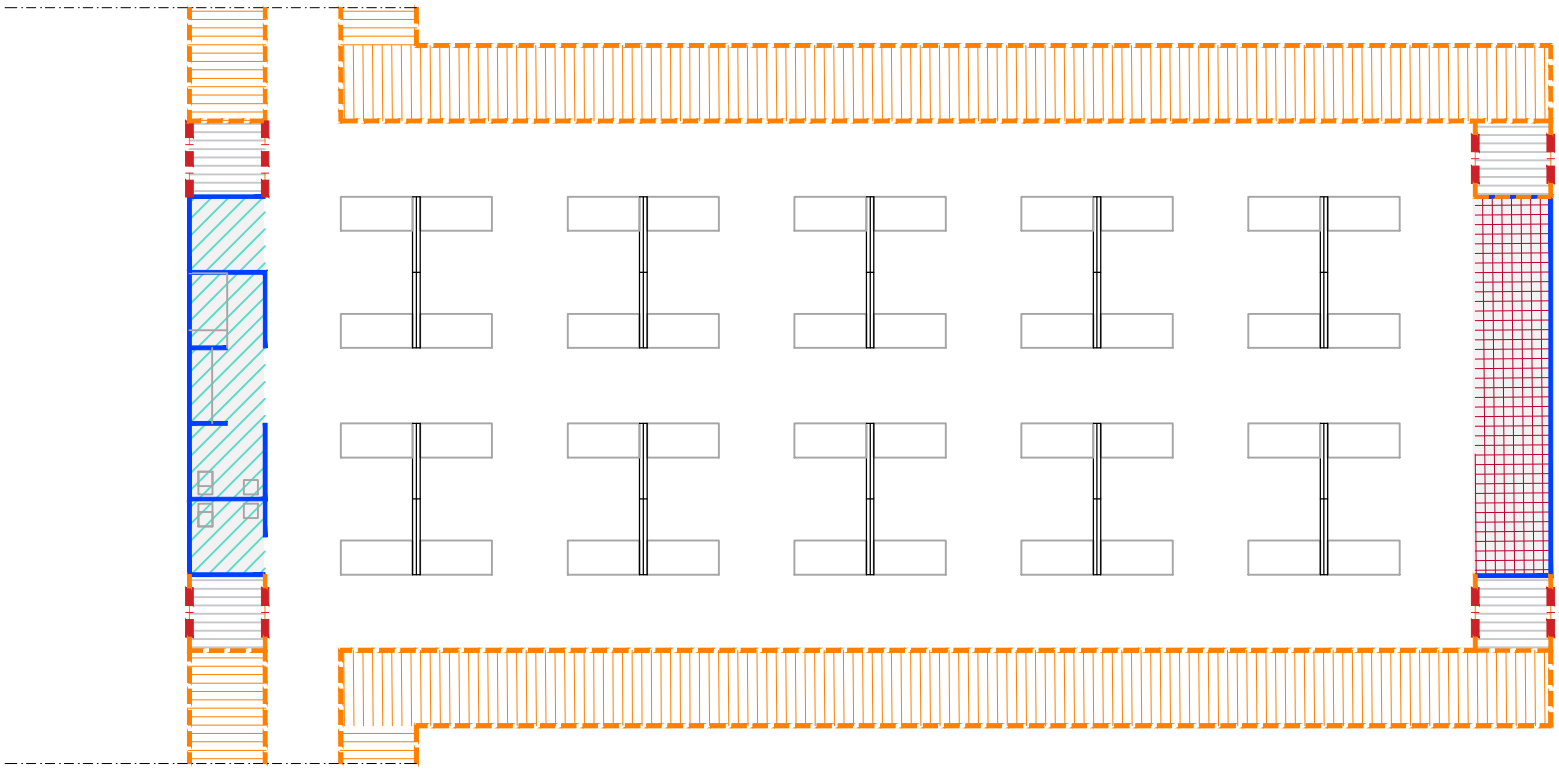

CTC-MODULE 40 (confirmed)

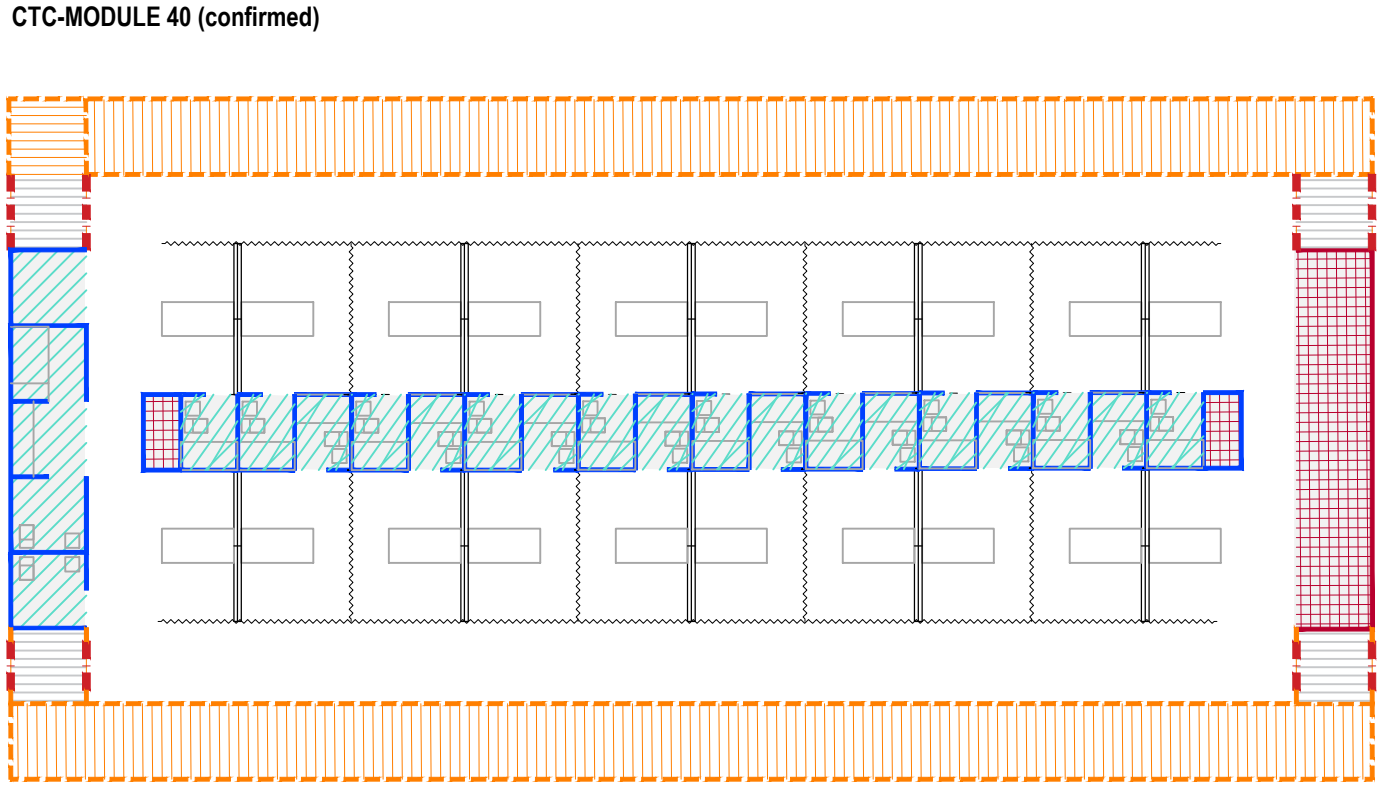

CTC-MODULE 40 (20 suspected)

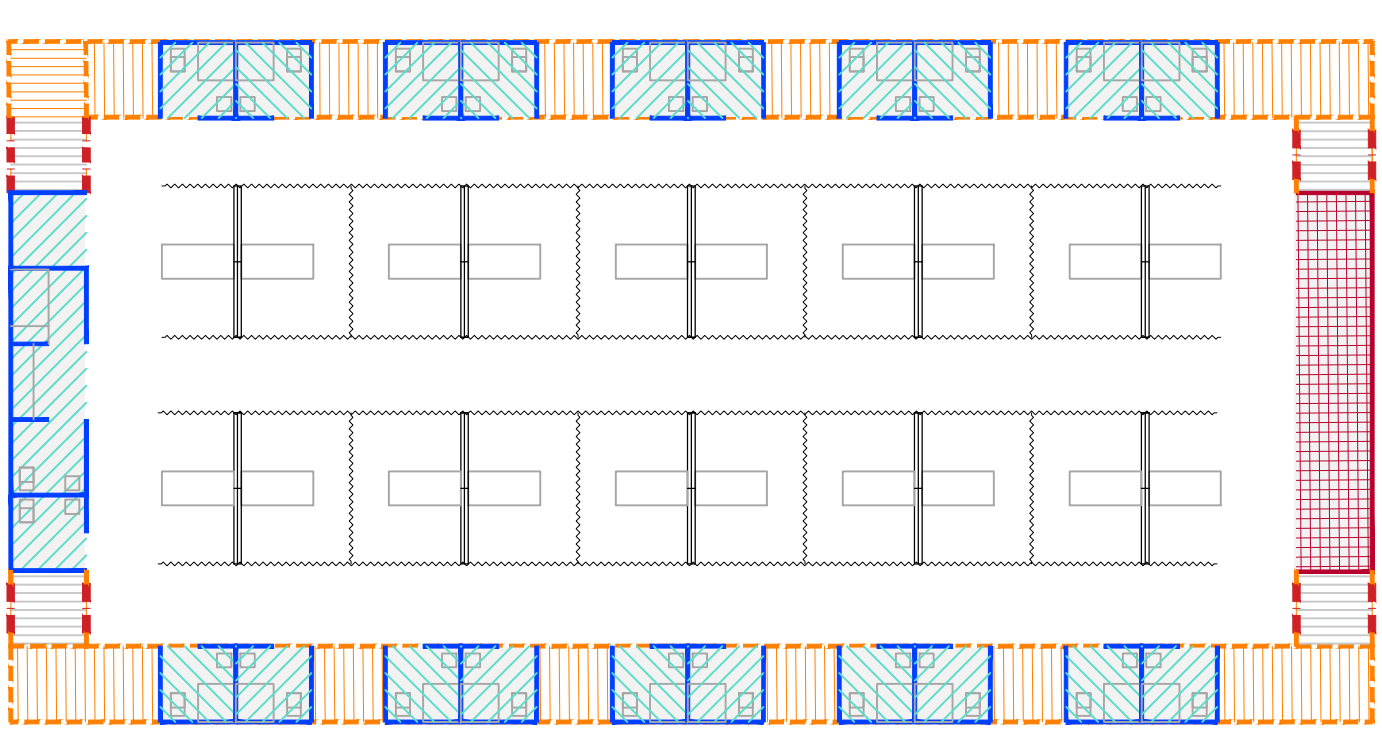

CTC-MODULE 40 (20 suspected)

Feedback, suggestions, comments, questions:
emteams@who.int; durandj@who.int ; veronica.sanchez@uk-med.org

World Health Organization

EMT

UK-MED

SECURITY DISTANCE (2m)
ENTRY POINT
STORE
WaSH

CTC-MODULE

CTC_MODULE
COVID-19 TEMPORARY CENTRE
IN COMMUNITY FACILITIES
Version_05_20200412
e. 1/200

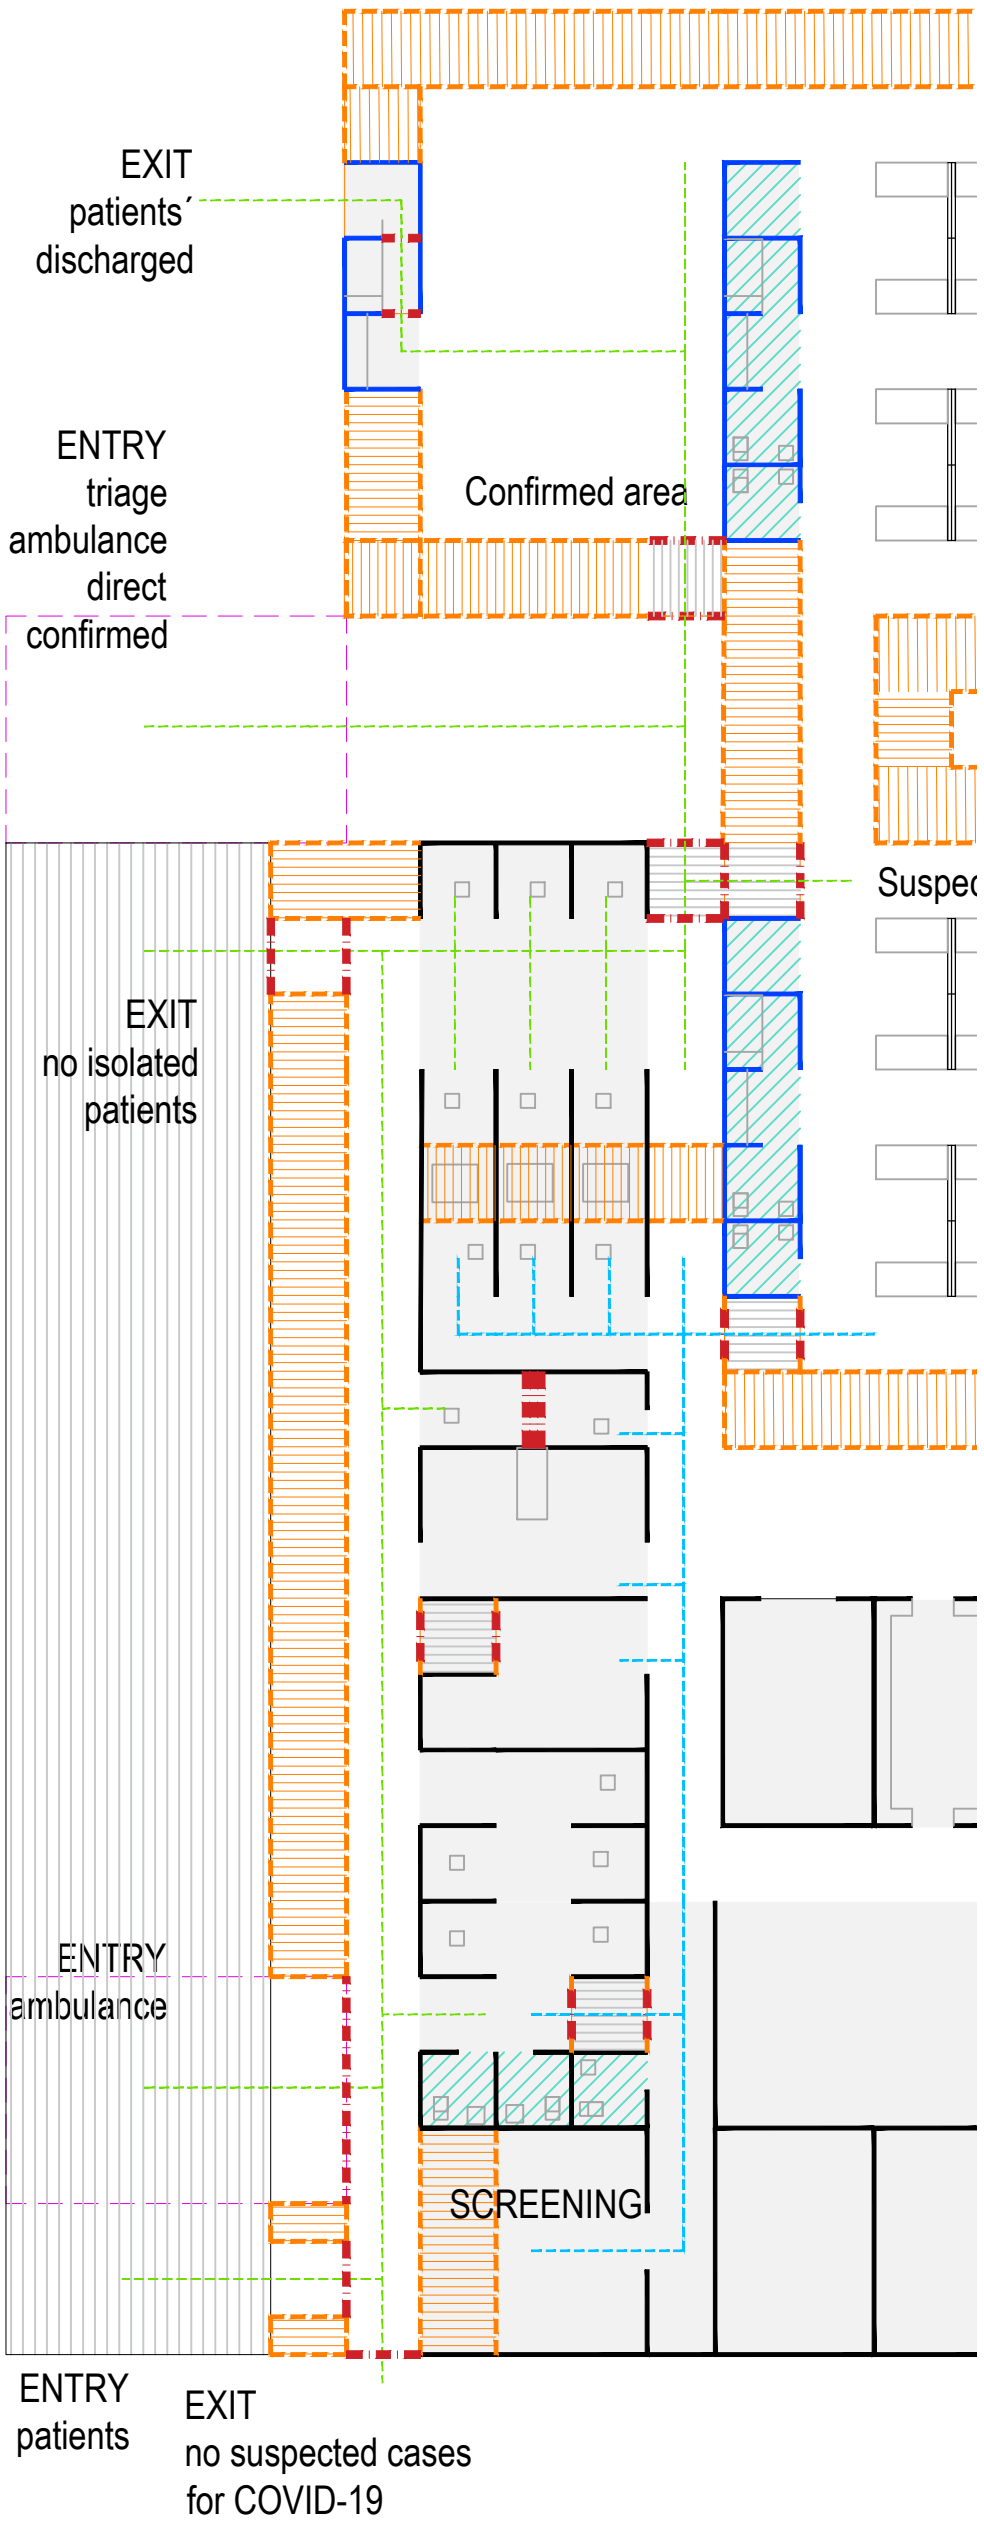

A AMBULANCES
AD ADMISSION
CP COORDINATION POINT
CH CHANGING ROOM
CR CRASH ROOM
D DONNING
DF DOFFING
E ELECTRICITY
EW EQUIPMENT WAREHOUSE
L LABORATORY
LA LAUNDRY
MO MORGUE
MP MEETING POINT
O OFFICE
PH PHARMACY
R RECEPTION
RA REST AREA PATIENTS
RL REST/LEISURE STAFF
T TRIAGE
TA TESTING AREA
TR TECHNICAL ROOM
S STORAGE
SE SECURITY POINT
SS STORAGE SCRUBS
STR STERILIZATION ROOM
SP STORE PPE
W WAITING ROOM
WR WAITING RESULTS
WA WASTE AREA
WC WC
WS WATER SUPPLY

SECURITY DISTANCE (2m)
ENTRY POINT
STORE
WaSH

Feedback, suggestions, comments, questions:
emteams@who.int; durandj@who.int ; veronica.sanchez@uk-med.org

World Health Organization
EMT
UK-MED

CTC-TRIAGE

CTC_MODULE
COVID-19 TEMPORARY CENTRE
IN COMMUNITY FACILITIES
Version_05_20200412
e. 1/200